
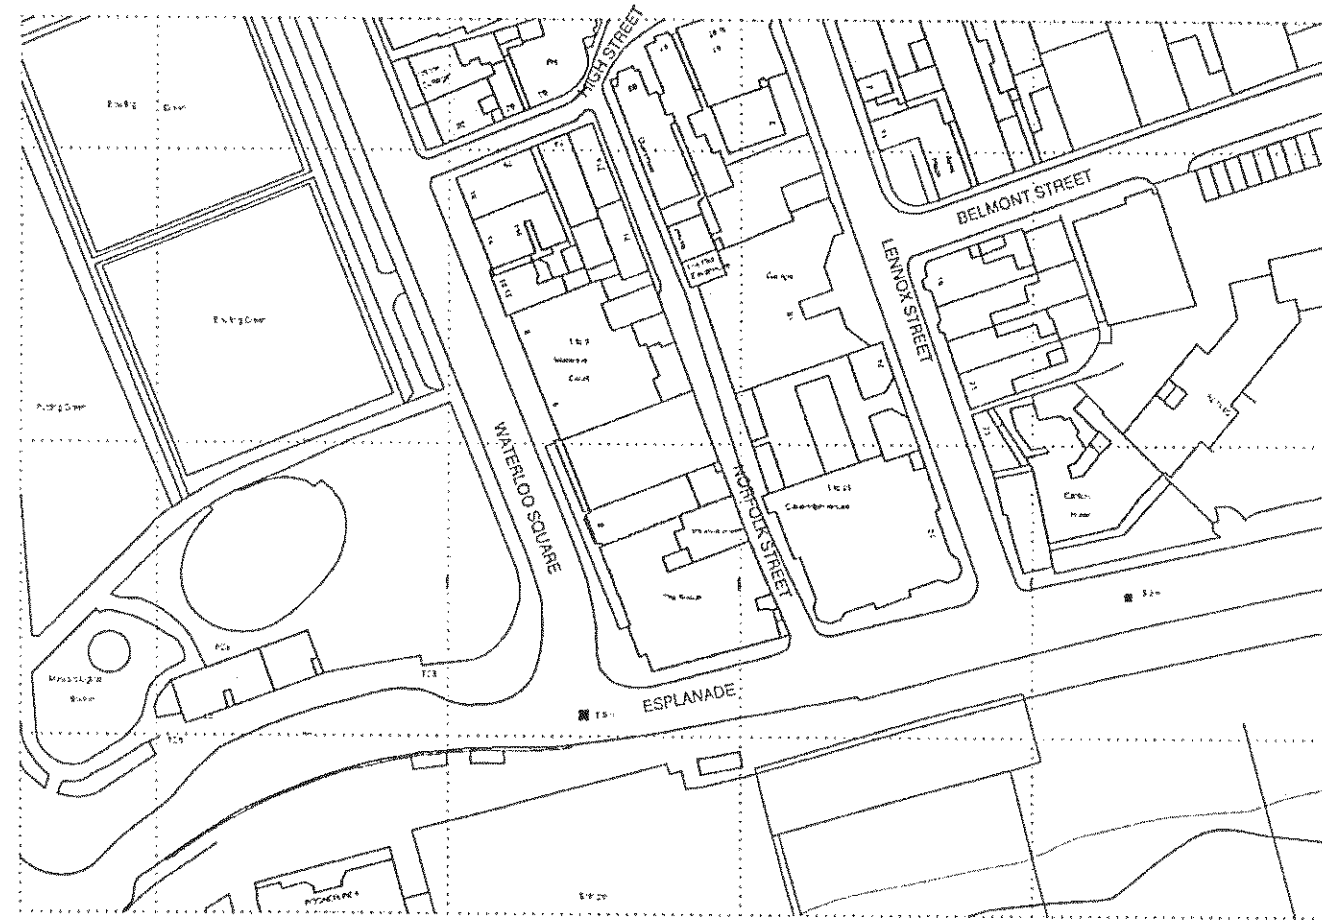



BR1237/11
28/11/11

- NOTES:
1. Do not scale this drawing. Use figured dimensions only, except for Planning purposes.
 2. All dimensions must be checked on site by the contractor prior to commencement of work.
 3. All construction details are indicative and are to be checked and confirmed on site and any divergence's are to be agreed with the Contract Administrator.

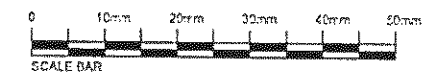

Ordnance Survey, (c) Crown Copyright 2011. All rights reserved. Licence number 100020449

Location Plan Scale 1 : 1250

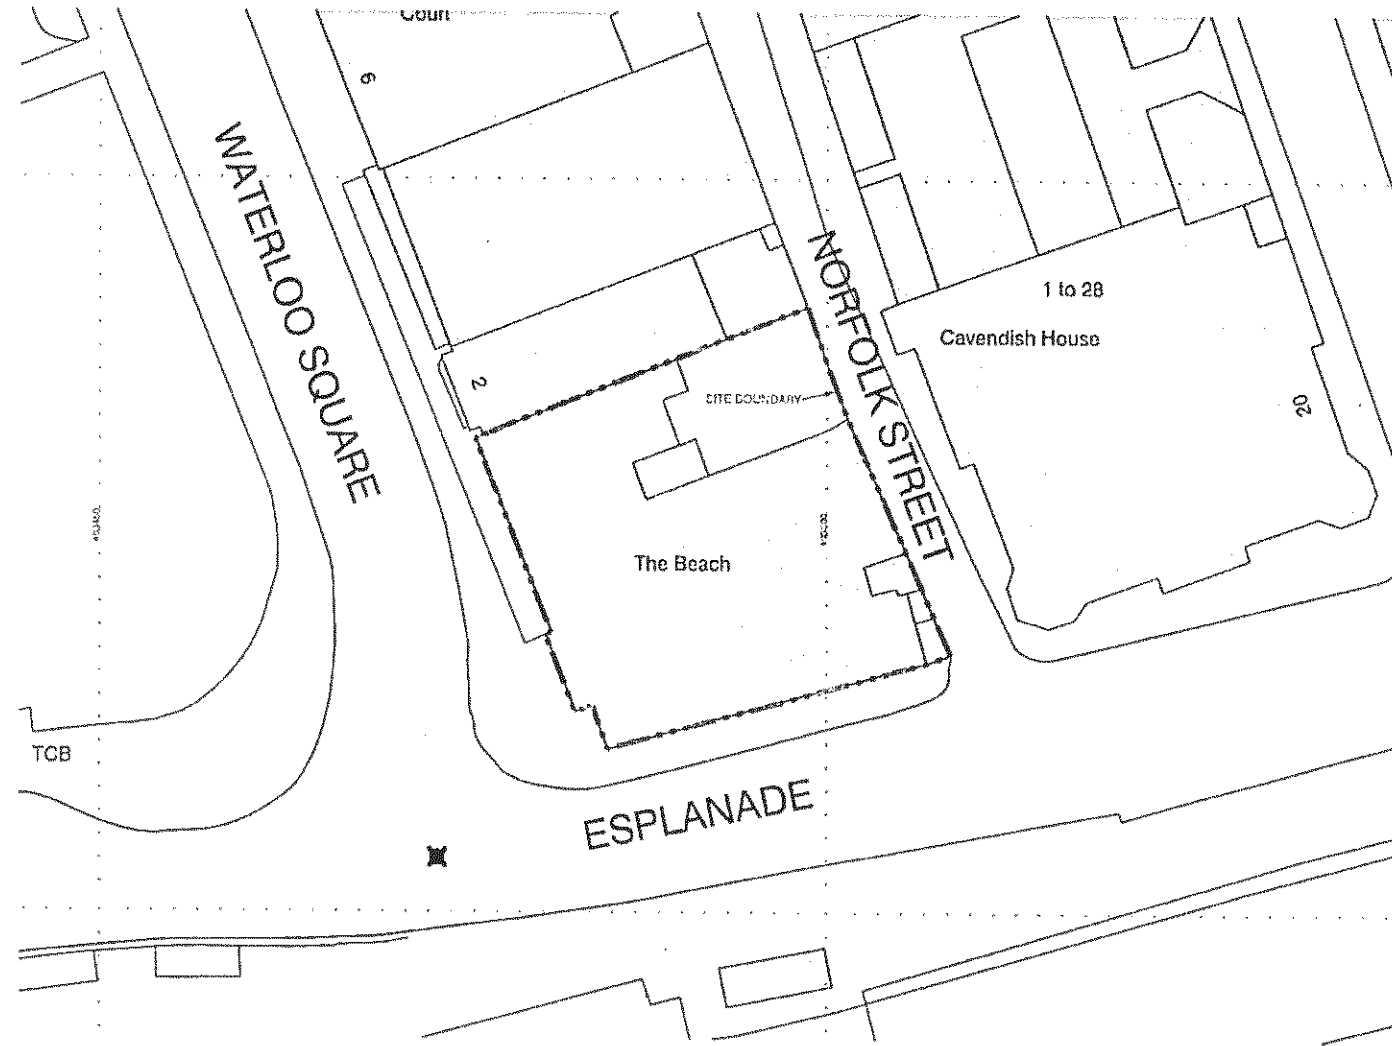

Block Plan Scale 1 : 500

CONVERSION OF EXISTING NIGHT CLUB INTO 2 TOWN HOUSES & 8 APARTMENTS

The Beach, Esplanade, Bognor Regis PO21 1SY

A 10/11/11 THE DESCRIPTION AVOIDED

K.E. HILTON AND ASSOCIATES
Chartered Structural Engineers

2 ALBERT CHAMBERS Tel: 01243 865500
SUDLEY ROAD Fax: 01243 860489
BOGNOR REGIS Mobile: 07968 333140
WEST SUSSEX E-Mail: k_e_hilton@yahoo.co.uk
PO21 1EQ

SITE LOCATION AND BLOCK PLANS

Scale 1:500 - 1:1250 @ A3 Drawn By **ACB**
Date 20/06/11 Checked **KEH**

Drawing Number **4490 / 01**