


Proposed Advertisement

Scale: 1:20

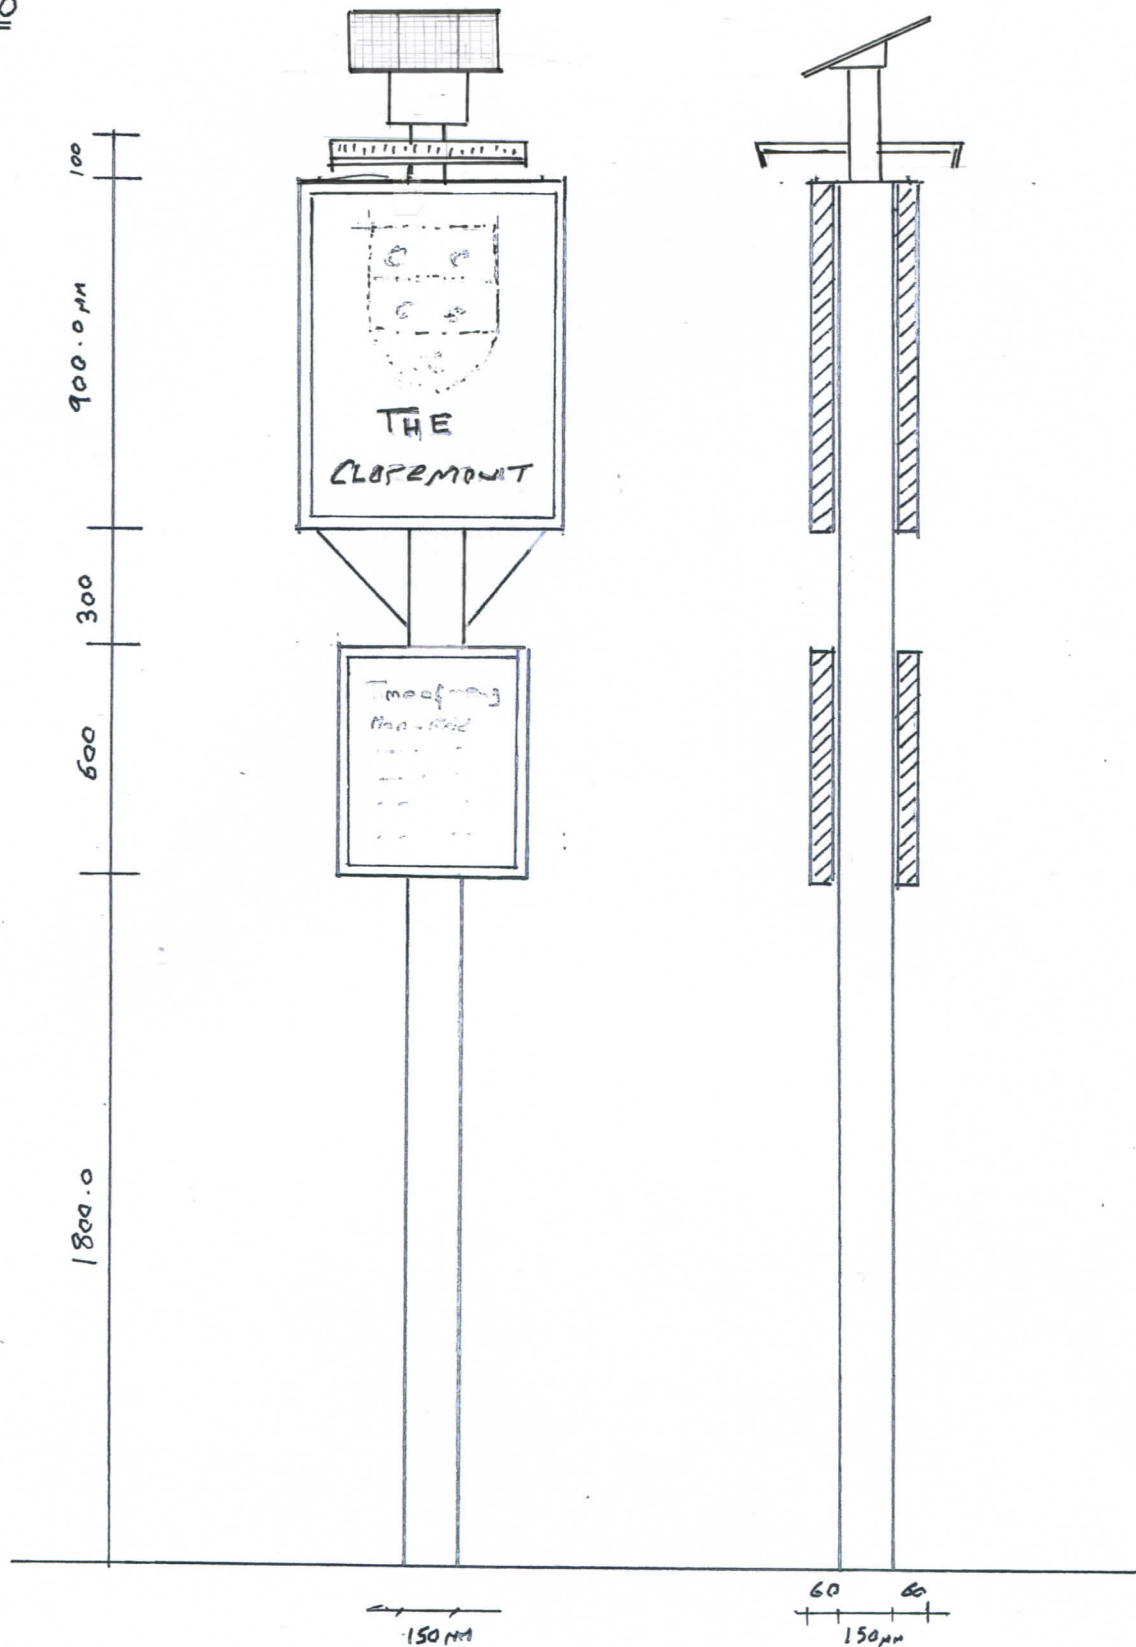

Ref: BR/239/14/A

Site Address: The Claremont, Scott Street,
Bognor Regis. PO 21 1UH

Please note: These sizes can be altered
to suit the site condition & To Local Planning requirements.

Aldwick Construction & Design

Farhad Parabi