20 10 0 1:2500 30 20 10 0 1:1250 10 5 0 1:500 3 2 1 0 1:200 3 2 1 0 1:100 1 0 1:50 0.5 0 1:20 0.2 0.1 0 1:10

Notes:

KEY

Previously Approved

Front (South) Elevation

Back (North) Elevation

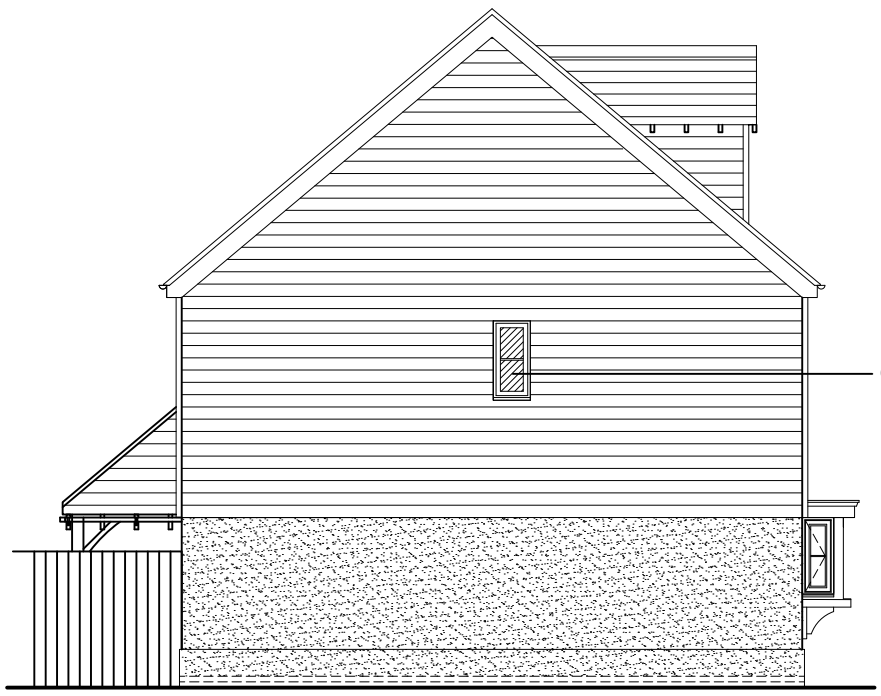

Side (South Unit 6) Elevation

Side (North Unit 7) Elevation

WDA
westerndesignarchitects.com
Western Design Architects
12 The Granary, Hinton Business Park, Tarrant Hinton, Dorset, DT11 8JF
T:01258 830675 E:info@westerndesign.co.uk

DESIGNERS RISK ASSESSMENT- HEALTH AND SAFETY
THE CONSTRUCTION (DESIGN AND MANAGEMENT) REGULATIONS 2015
Where appropriate, for significant hazards specific to the project please refer to drawing CDM01

REPRODUCING THESE DRAWINGS BY PRINTING OR COPYING MAY LEAD TO ERRORS, PLEASE REFER TO SCALE BAR. DO NOT SCALE OFF THESE DRAWINGS FOR CONSTRUCTION PURPOSES. IF ANY DISCREPANCIES ARE FOUND, PLEASE CONTACT WESTERN DESIGN ARCHITECTS IMMEDIATELY.

REV. SUFF.	REVISION DETAILS	BY	CKD	DATE
A	FINAL UPDATE	MDH	-	31.10.16
B	Car Port Amendments	RH	JT	16.08.17

CLIENT: Willowcroft Homes		DATE: 06.10.16	DRAWN BY: MDH
PROJECT: Land to Rear of No 6, Ockley Rd, Bognor Regis, PO21 2HW		JOB NO.: 1516132	CHECKED BY: -
			SCALE: 1:100@A3
DRAWING TITLE: Units 6 & 7 Elevations		DRAWING NO.: 24	REVISION: B

THIS DRAWING IS COPYRIGHT © Western Design Ltd 2016

PLANNING

ARUN DISTRICT COUNCIL BR/239/17/NMA