


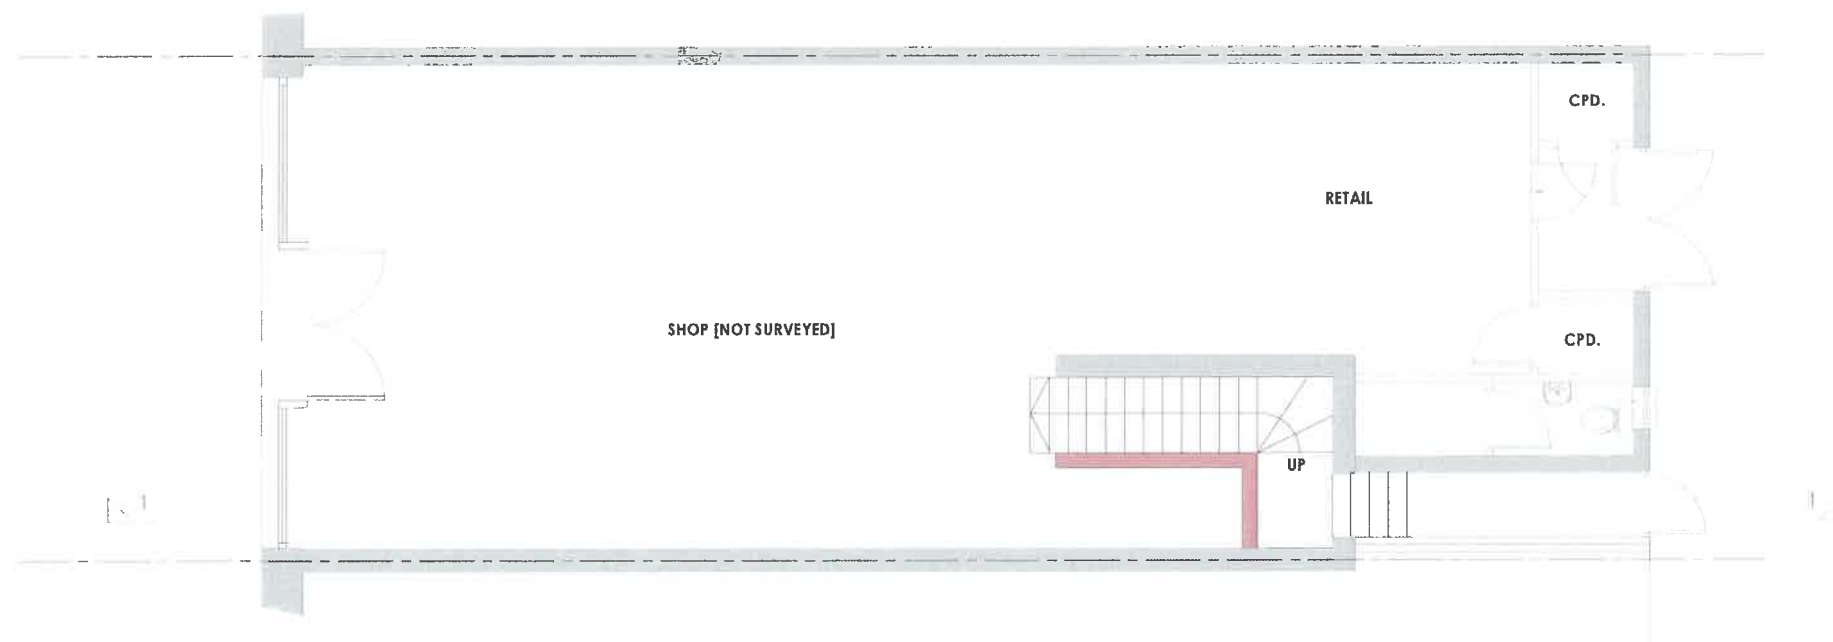

EXISTING GROUND FLOOR



PROPOSED GROUND FLOOR

