




EXISTING SIDE ELEVATION

PROPOSED SIDE ELEVATION

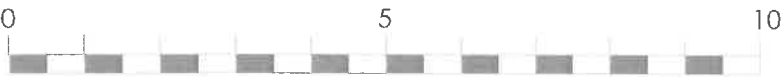

PROJECT TITLE Proposed development at 9 London Road	DRAWING TITLE Side Elevations		No	REVISION	DATE
	STATUS Planning Application				
	SCALE 1:100 @ A3	DATE 21.08.2019			
	DRAWN BY AP	DRAWING No PA-287-30			