


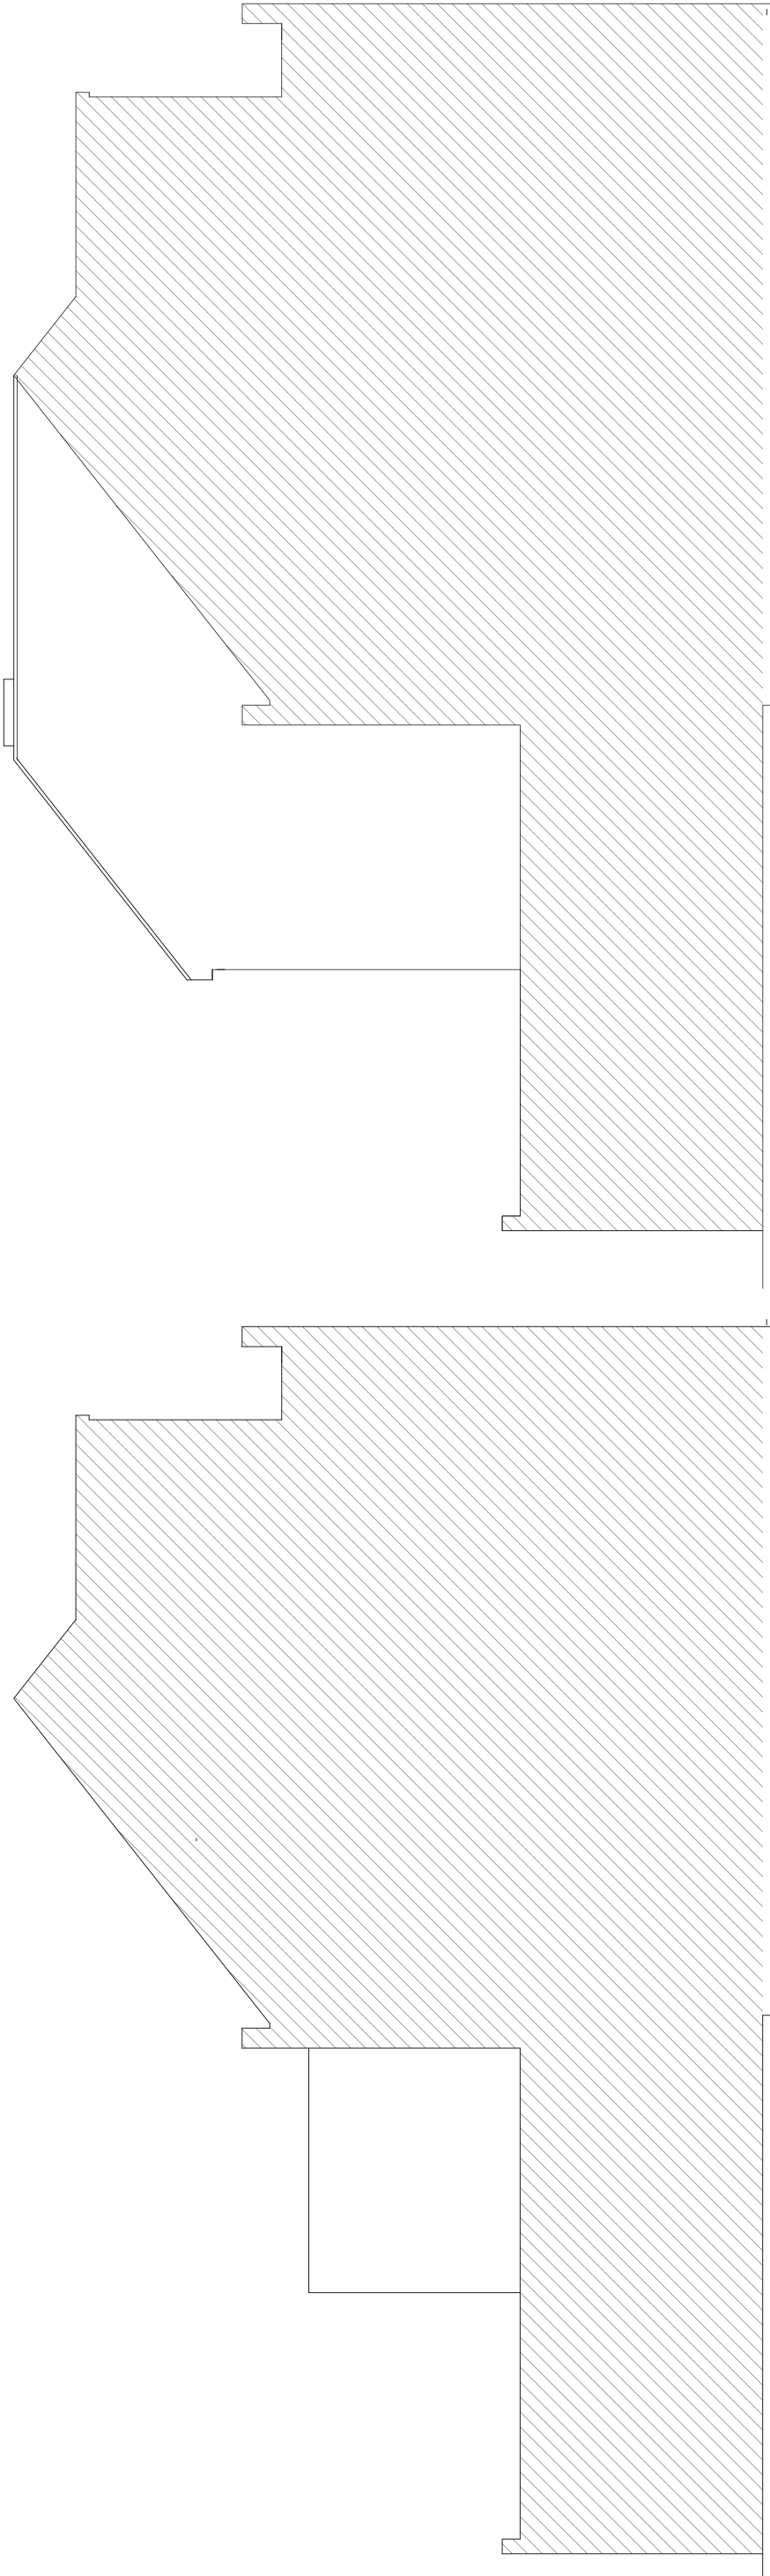

look. design planning build lookdesignandbuild.co.uk e: office@lookdesignandbuild t: 01243 512 278	PROJECT TITLE Proposed development at 9 London Road	DRAWING TITLE Side Elevations			No	REVISION	DATE
		STATUS Planning Application					
		SCALE 1:100 @ A3					
		DRAWN BY AP					
		DATE 21.08.2019					
		DRAWING NO PA-287-30					

© this drawing is the copyright of look. design + build [l.d.b]. L.d.b design responsibility is limited to the design of the permanent works as finally constructed by l.d.b as part of the design + build service.