


100mm

50mm

10mm

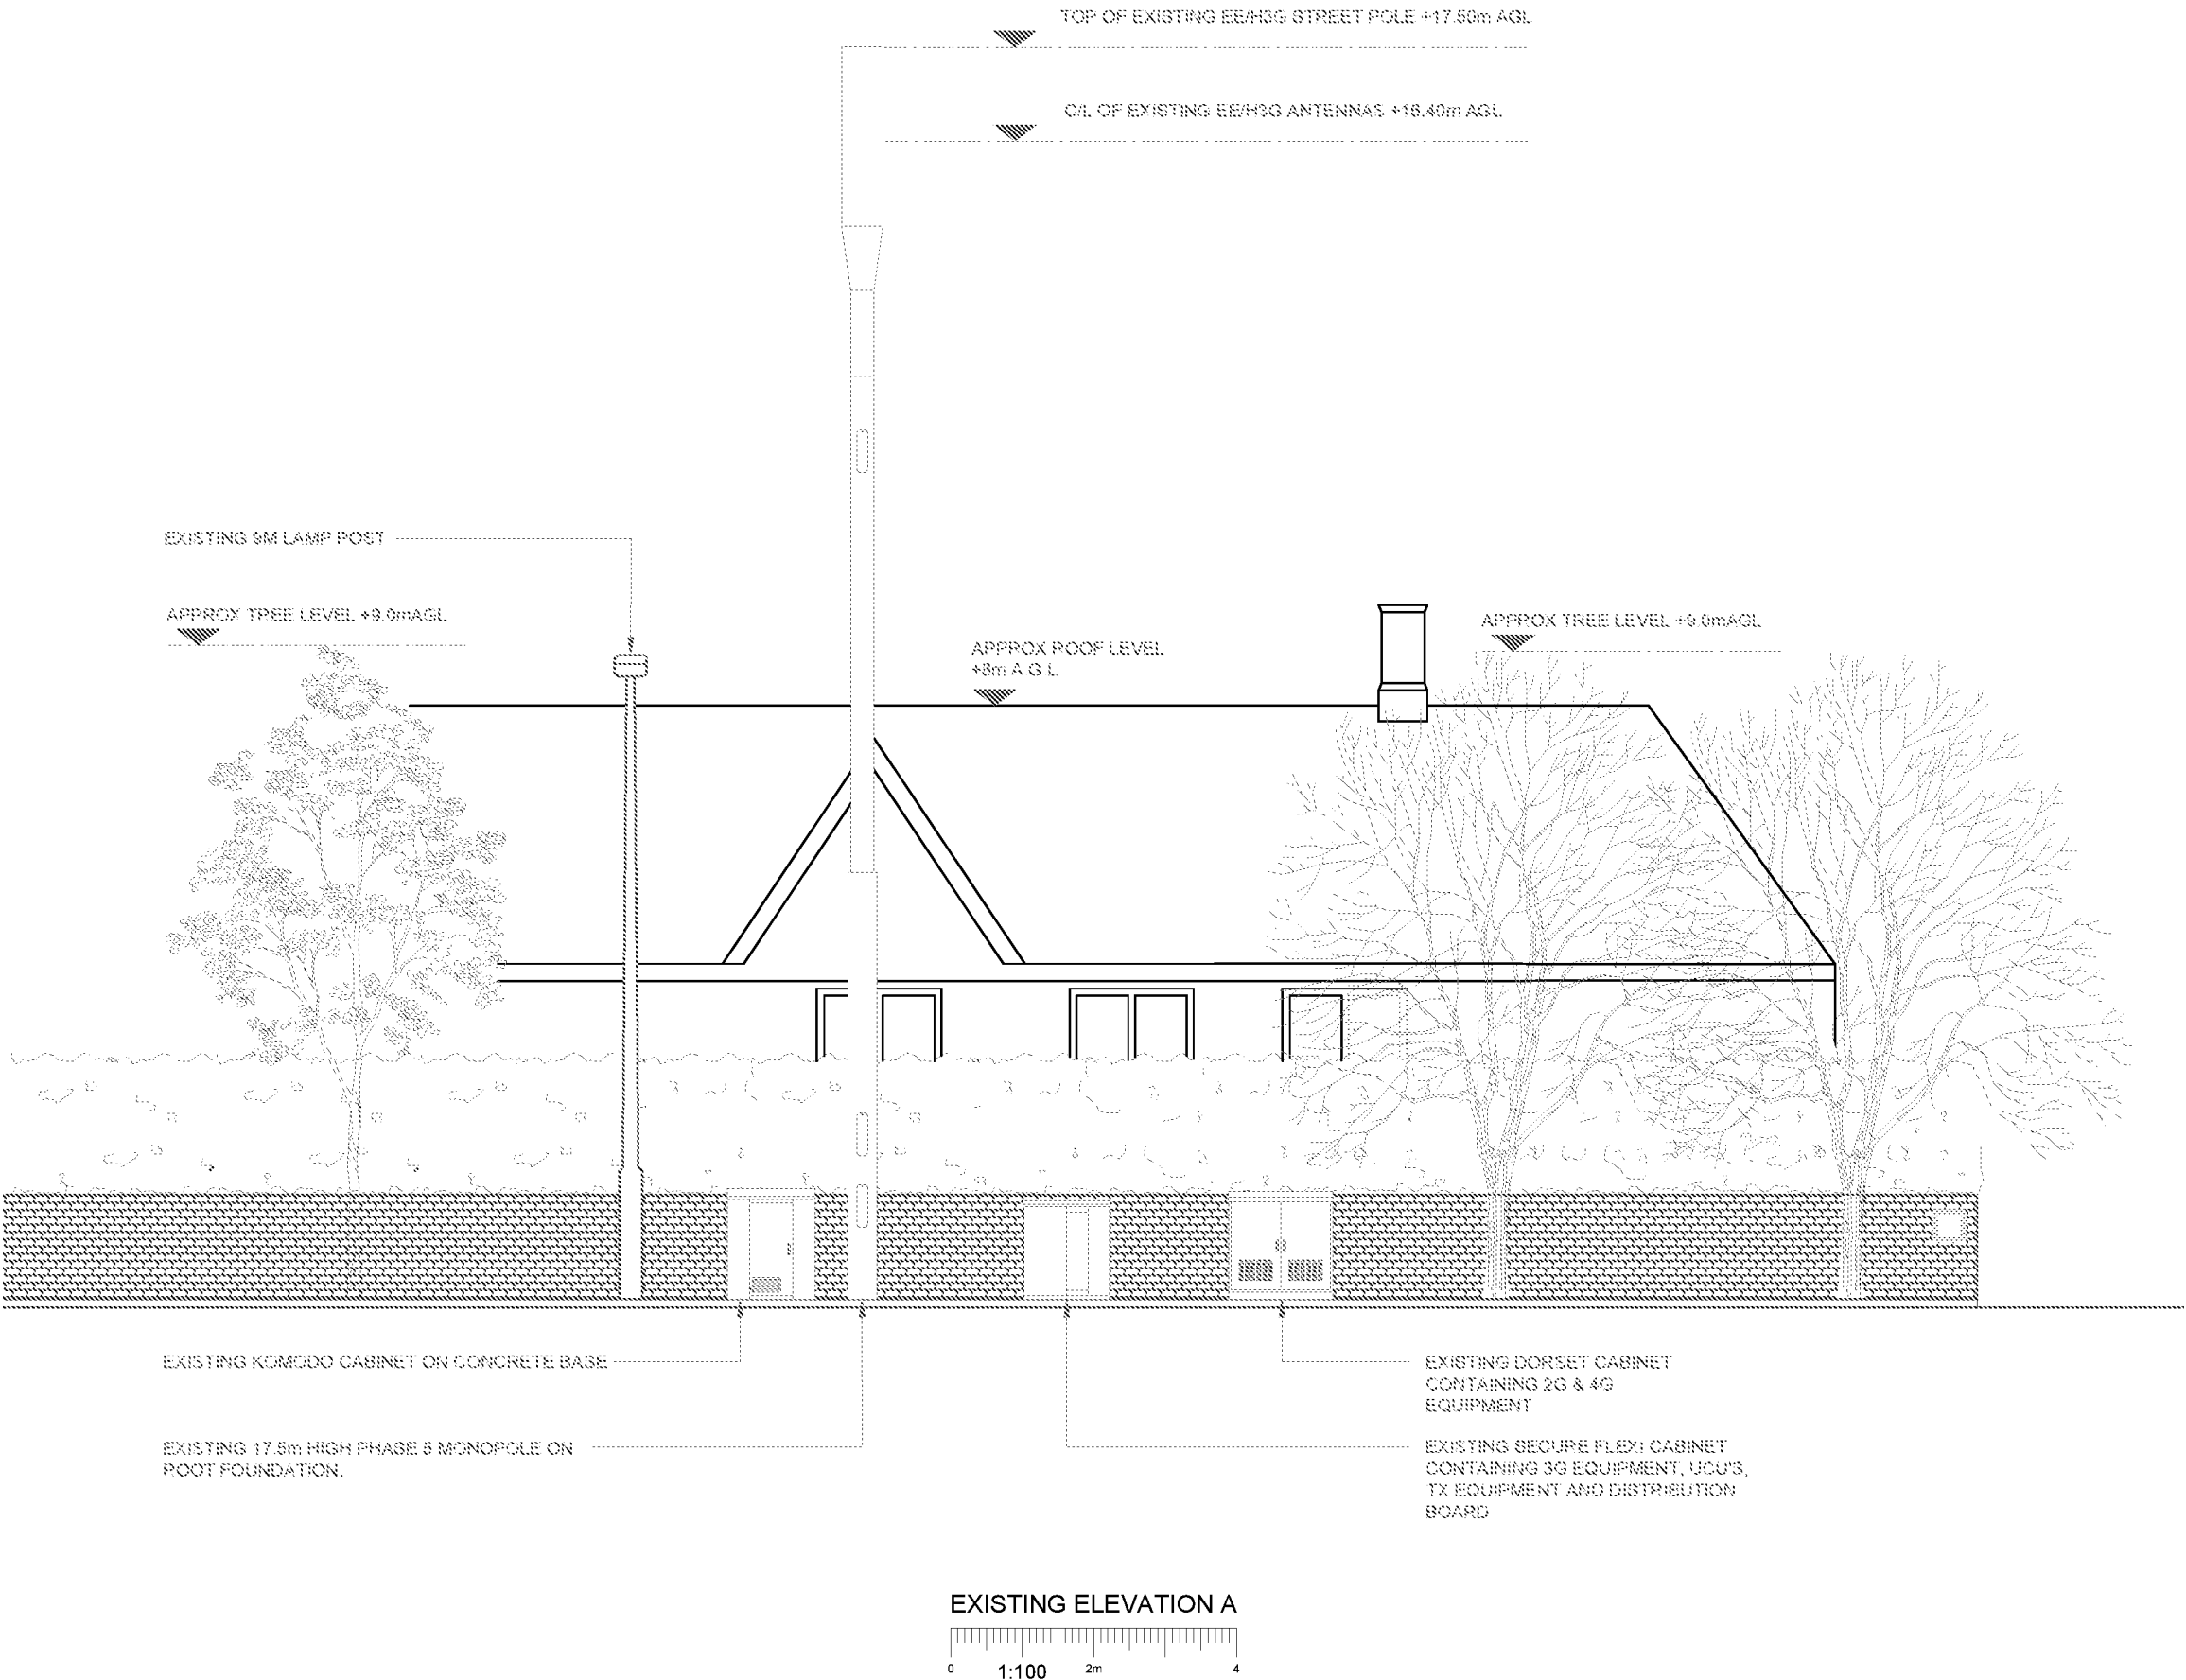

3UK Cell ID: EE Cell ID: 3UK Cell ID:	3UK Cell ID: EE Cell ID: 3UK Cell ID:
55841	55841
55841	55841
55841	55841

NOTES:
1. ALL DIMENSIONS IN MM UNLESS OTHERWISE NOTED.

Master	3UK Cell ID: EE Cell ID: 3UK Cell ID:	Project:	Purpose of Issue	Issue:
M002	MBNL	H3G UNILATERAL SW	Planning	B
Date:	24/09/2020	Revision / Upgrade Description:		
Drawn:	M.Williams	Existing bearings corrected, TH information added. Power supply information amended		
Checked:	A. Dobson			
Approved:	A. Dobson			
Master	3UK Cell ID: EE Cell ID: 3UK Cell ID:	Project:	Purpose of Issue	Issue:
M001	MBNL	H3G UNILATERAL SW	Planning	A
Date:	18/06/2020	Revision / Upgrade Description:		
Drawn:	C.Pettigrew	First Issue		
Checked:	A. Dobson			
Approved:	A. Dobson			



Hutchison 3G UK Limited
Star House, 20 Greenfield Road
Mordenhead, SLE 1EH
Tel: 01628 785 500
Fax: 01628 785 501

H3G Base Station Information line:
0845 6043000
Available 9am-5pm Monday to Friday



Hatfield Business Park
Hatfield
Hertfordshire
AL10 9BW

Tel: 01707 315000
Fax: 01707 319001



Mobile Broadband Network Limited
Sixth Floor, Thames Tower, Station Road, Reading, RG1 1LX

Design Consultant & Principal Contractor:



Unit E, Madison Place, Northampton Road,
Manchester, M40 5AG
Tel: 0161 785 4500 Fax: 0161 785 4501
Web: www.clarke-telecom.com

Site Name:
VICTORIA ROAD/ CHICHESTER ROAD

Site ID:
1060182

Address:
VICTORIA DRIVE
CHICHESTER ROAD
BOGNOR REGIS
WEST SUSSEX
PO22 9LQ

Title:
150 EXISTING ELEVATION A

Project:
H3G UNILATERAL S.W.

Purpose of Issue:
PLANNING

EE Cell ID: 55841	MBNL Cell ID: ARN004	3UK Cell ID: PO0196
----------------------	-------------------------	------------------------

Master Drawing No: 1060182_ARN004_55841_PO0196_M002	Issue: B
--	-------------