



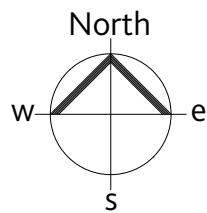

Ordnance Survey, (c) Crown Copyright 2018. All rights reserved. Licence number 100022432

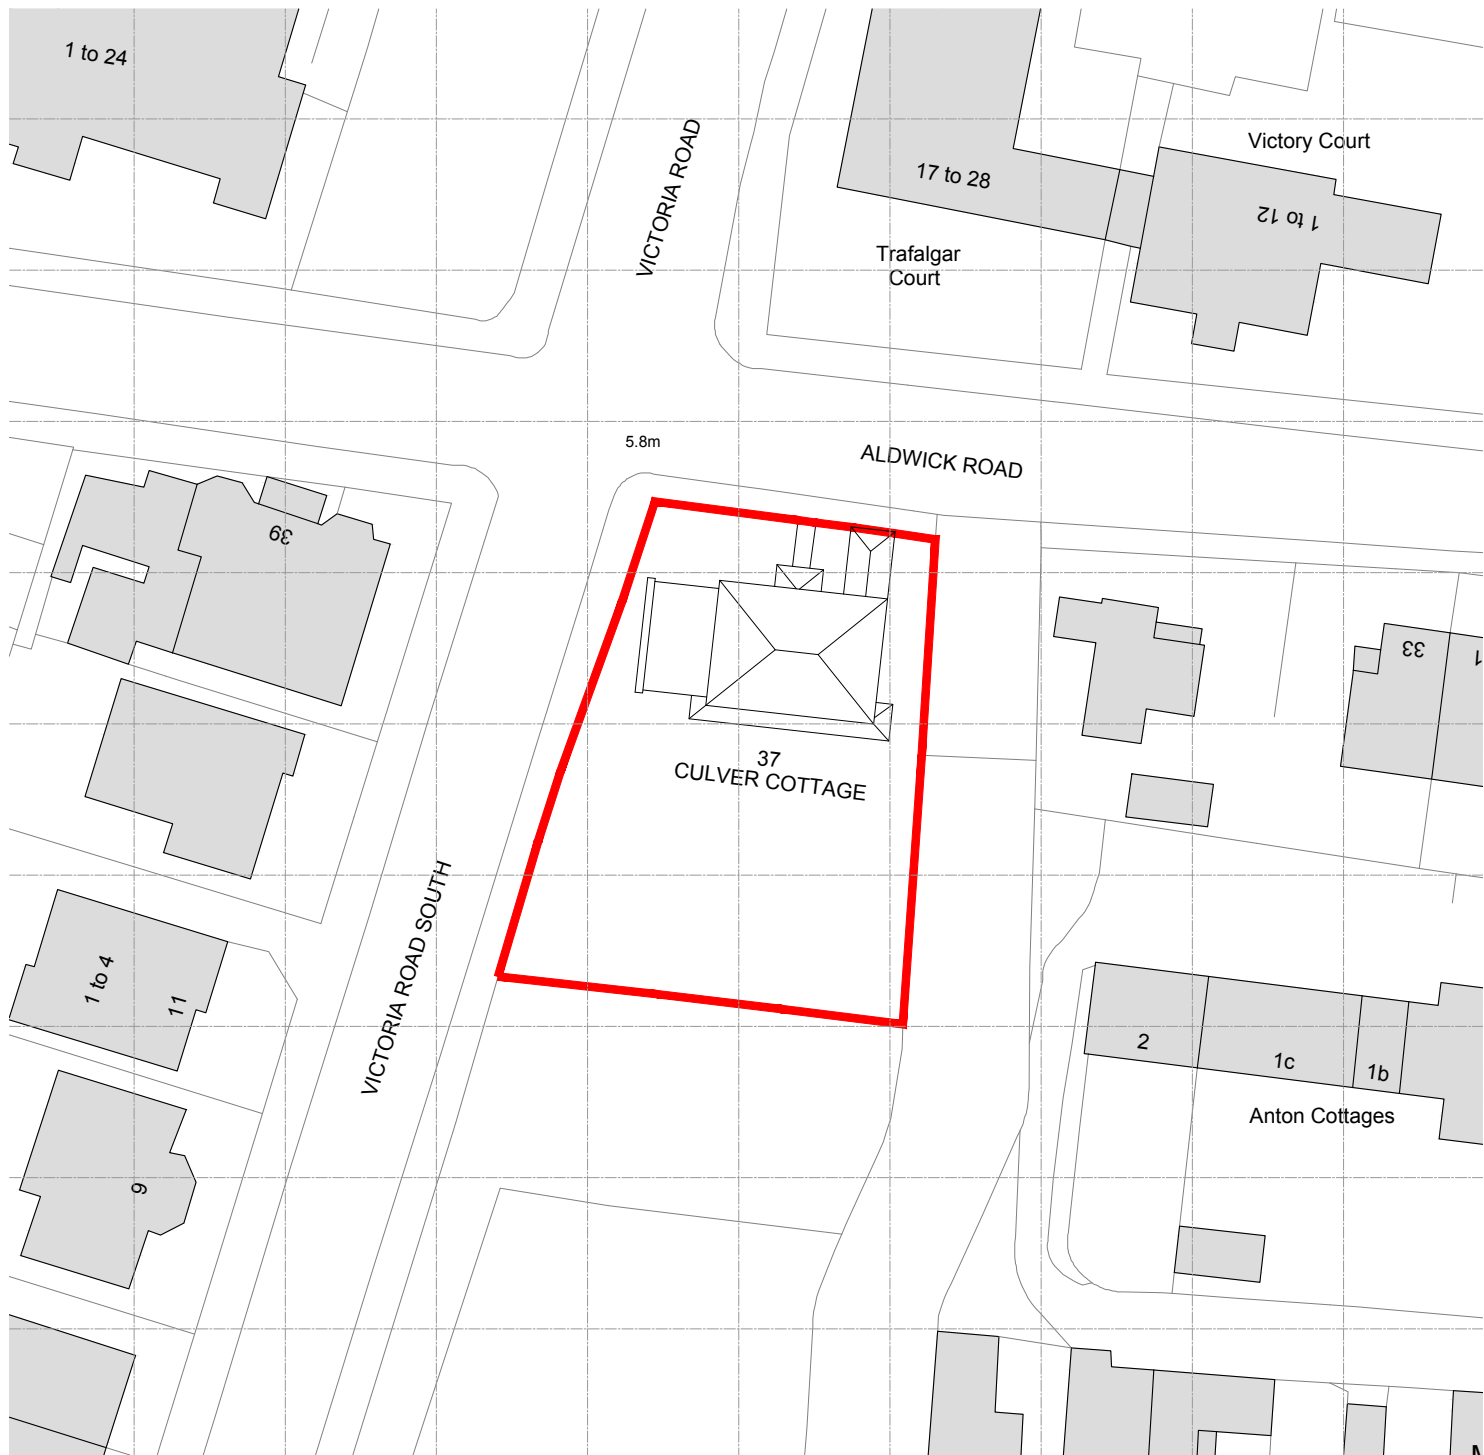


This drawing has been prepared for the sole purpose of gaining planning permission and forms part of a set of drawings & documents. This drawing does not purport to sufficient information from which to build without the provision of a comprehensive drawings, specifications and schedule of works and adequate contractual arrangements. This drawing should not be used for any contractual purpose without the prior written permission of Pullen Architecture Ltd, who will require to see and approve of all supporting documentation and all contractual arrangements prior to commencement of the works on site before written permission is given.



Do not scale from this drawing accept for planning purposes. This drawing has been prepared based on survey drawings and information prepared by others. All dimensions and levels on all drawings must be checked and verified on site before commencement of works.

Any discrepancies between drawings & documents should be reported to Pullen Architecture Ltd. This drawing should be read in conjunction with supporting drawings & documents produced by Pullen Architecture Ltd and other consultants.

LOCATION & BLOCK PLAN

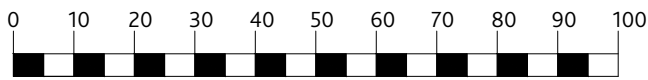

SCALE 1:1250
PHYSICAL SCALE IN METERS



SCALE 1:500
PHYSICAL SCALE IN METERS

PROPOSED EXTENSION CULVER COTTAGE . 37 ALDWICK ROAD . BOGNOR REGIS . PO21 2LN FOR . Mr. & Mrs. TODD

Job No: 599 . Scale: 1:1250 & 1:500@A3 . Date: January 2019 . Dwg No: 599-001

NMA Application Issue

REVISIONS:

Rev. / - 24.08.2020 - Draft NMA App - Client Issue
Rev. A - 25.08.2020 - NMA Application - LA Issue
Rev. B - 02.10.2020 - NMA Application - LA Issue

LOCATION & BLOCK PLAN
Dwg. No. 599-001

PULLEN
ARCHITECTURE

41-42 Southgate Place . Chichester
West Sussex . PO19 1ET
Tel 01243 859510
office@pullenarchitecture.co.uk
www.pullenarchitecture.co.uk