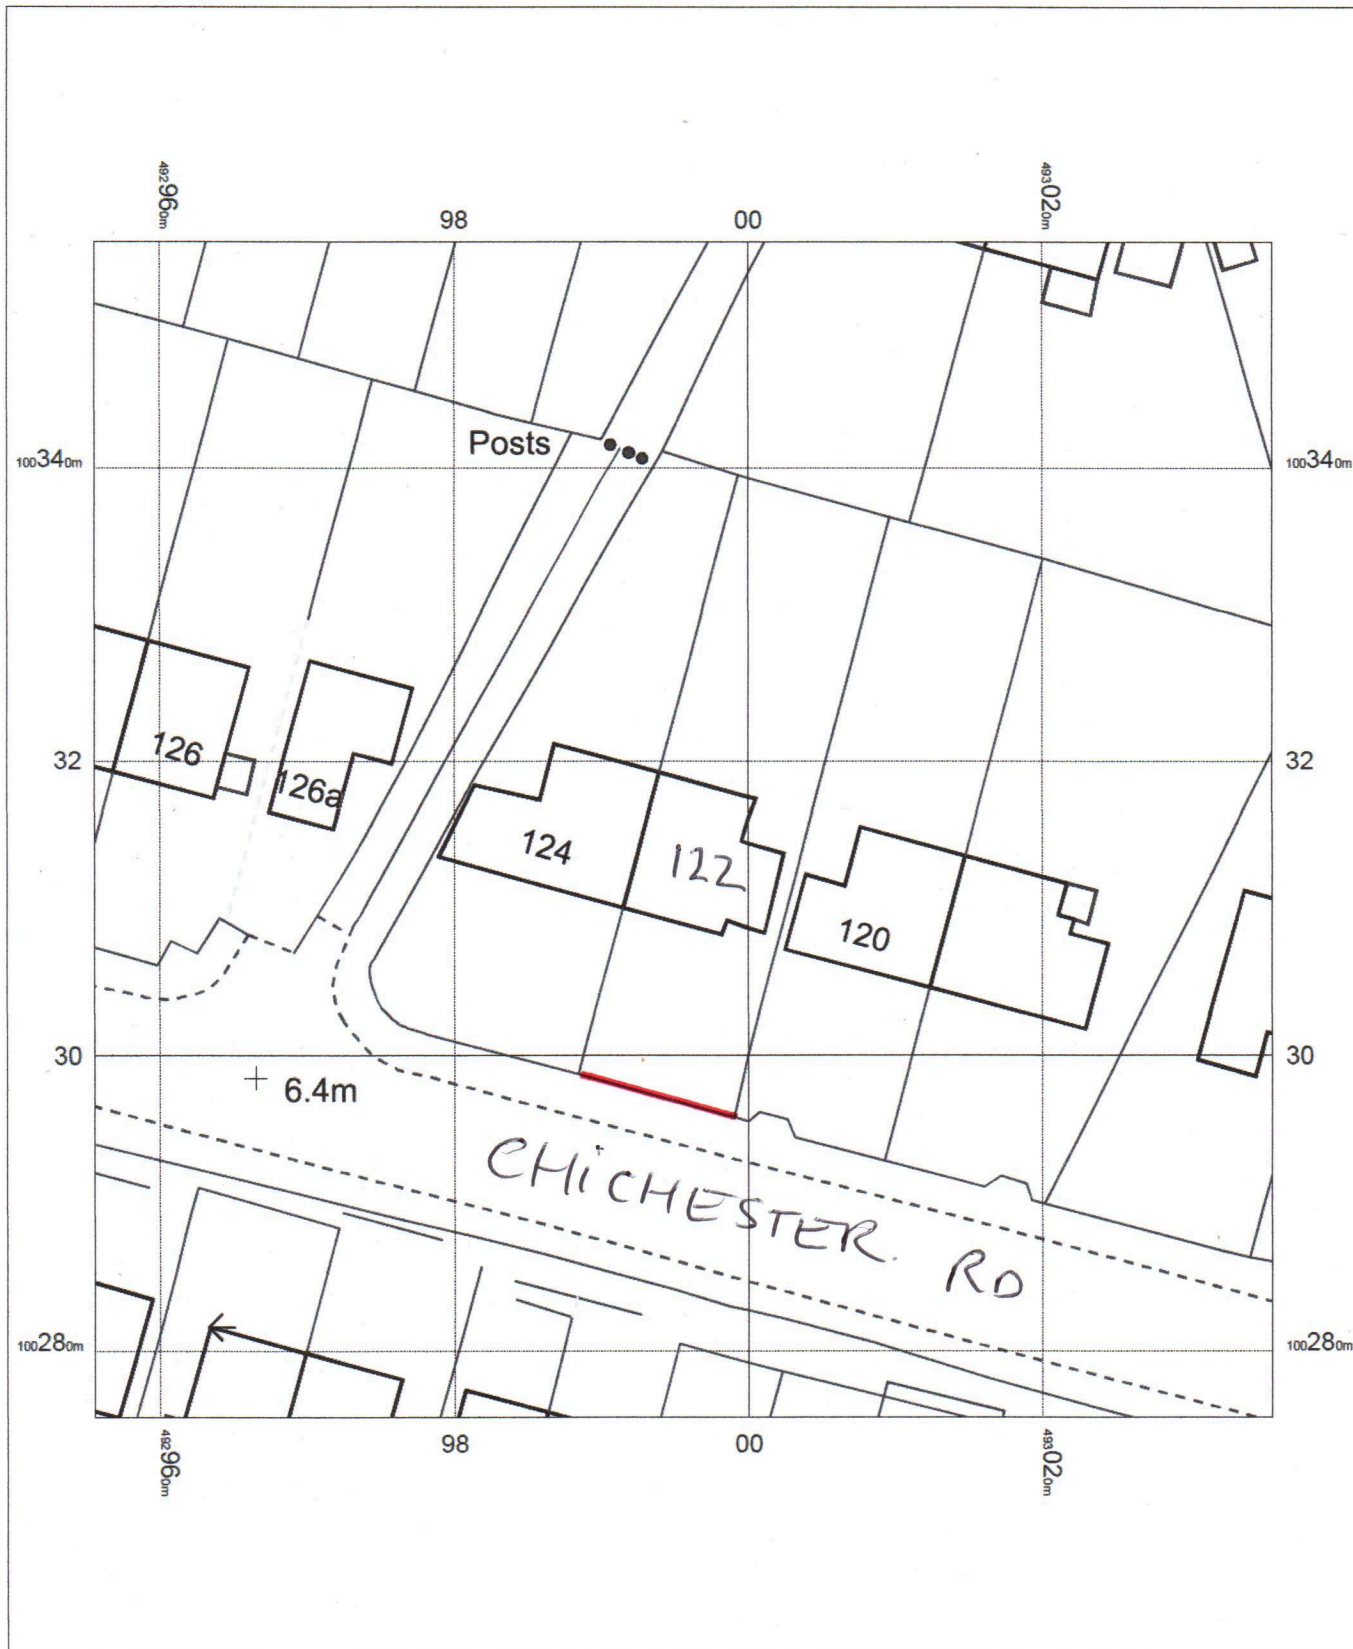


OS Mastermap
19 July 2013, ID: CM-00244771
www.centremapslive.co.uk

1:500 scale print at A4, Centre: 492996 E, 100315 N

©Crown Copyright. Licence no. 100019980

Mapping
sourced from

Ordnance
Survey

CENTREMAPS^{live}
www.centremapslive.co.uk