




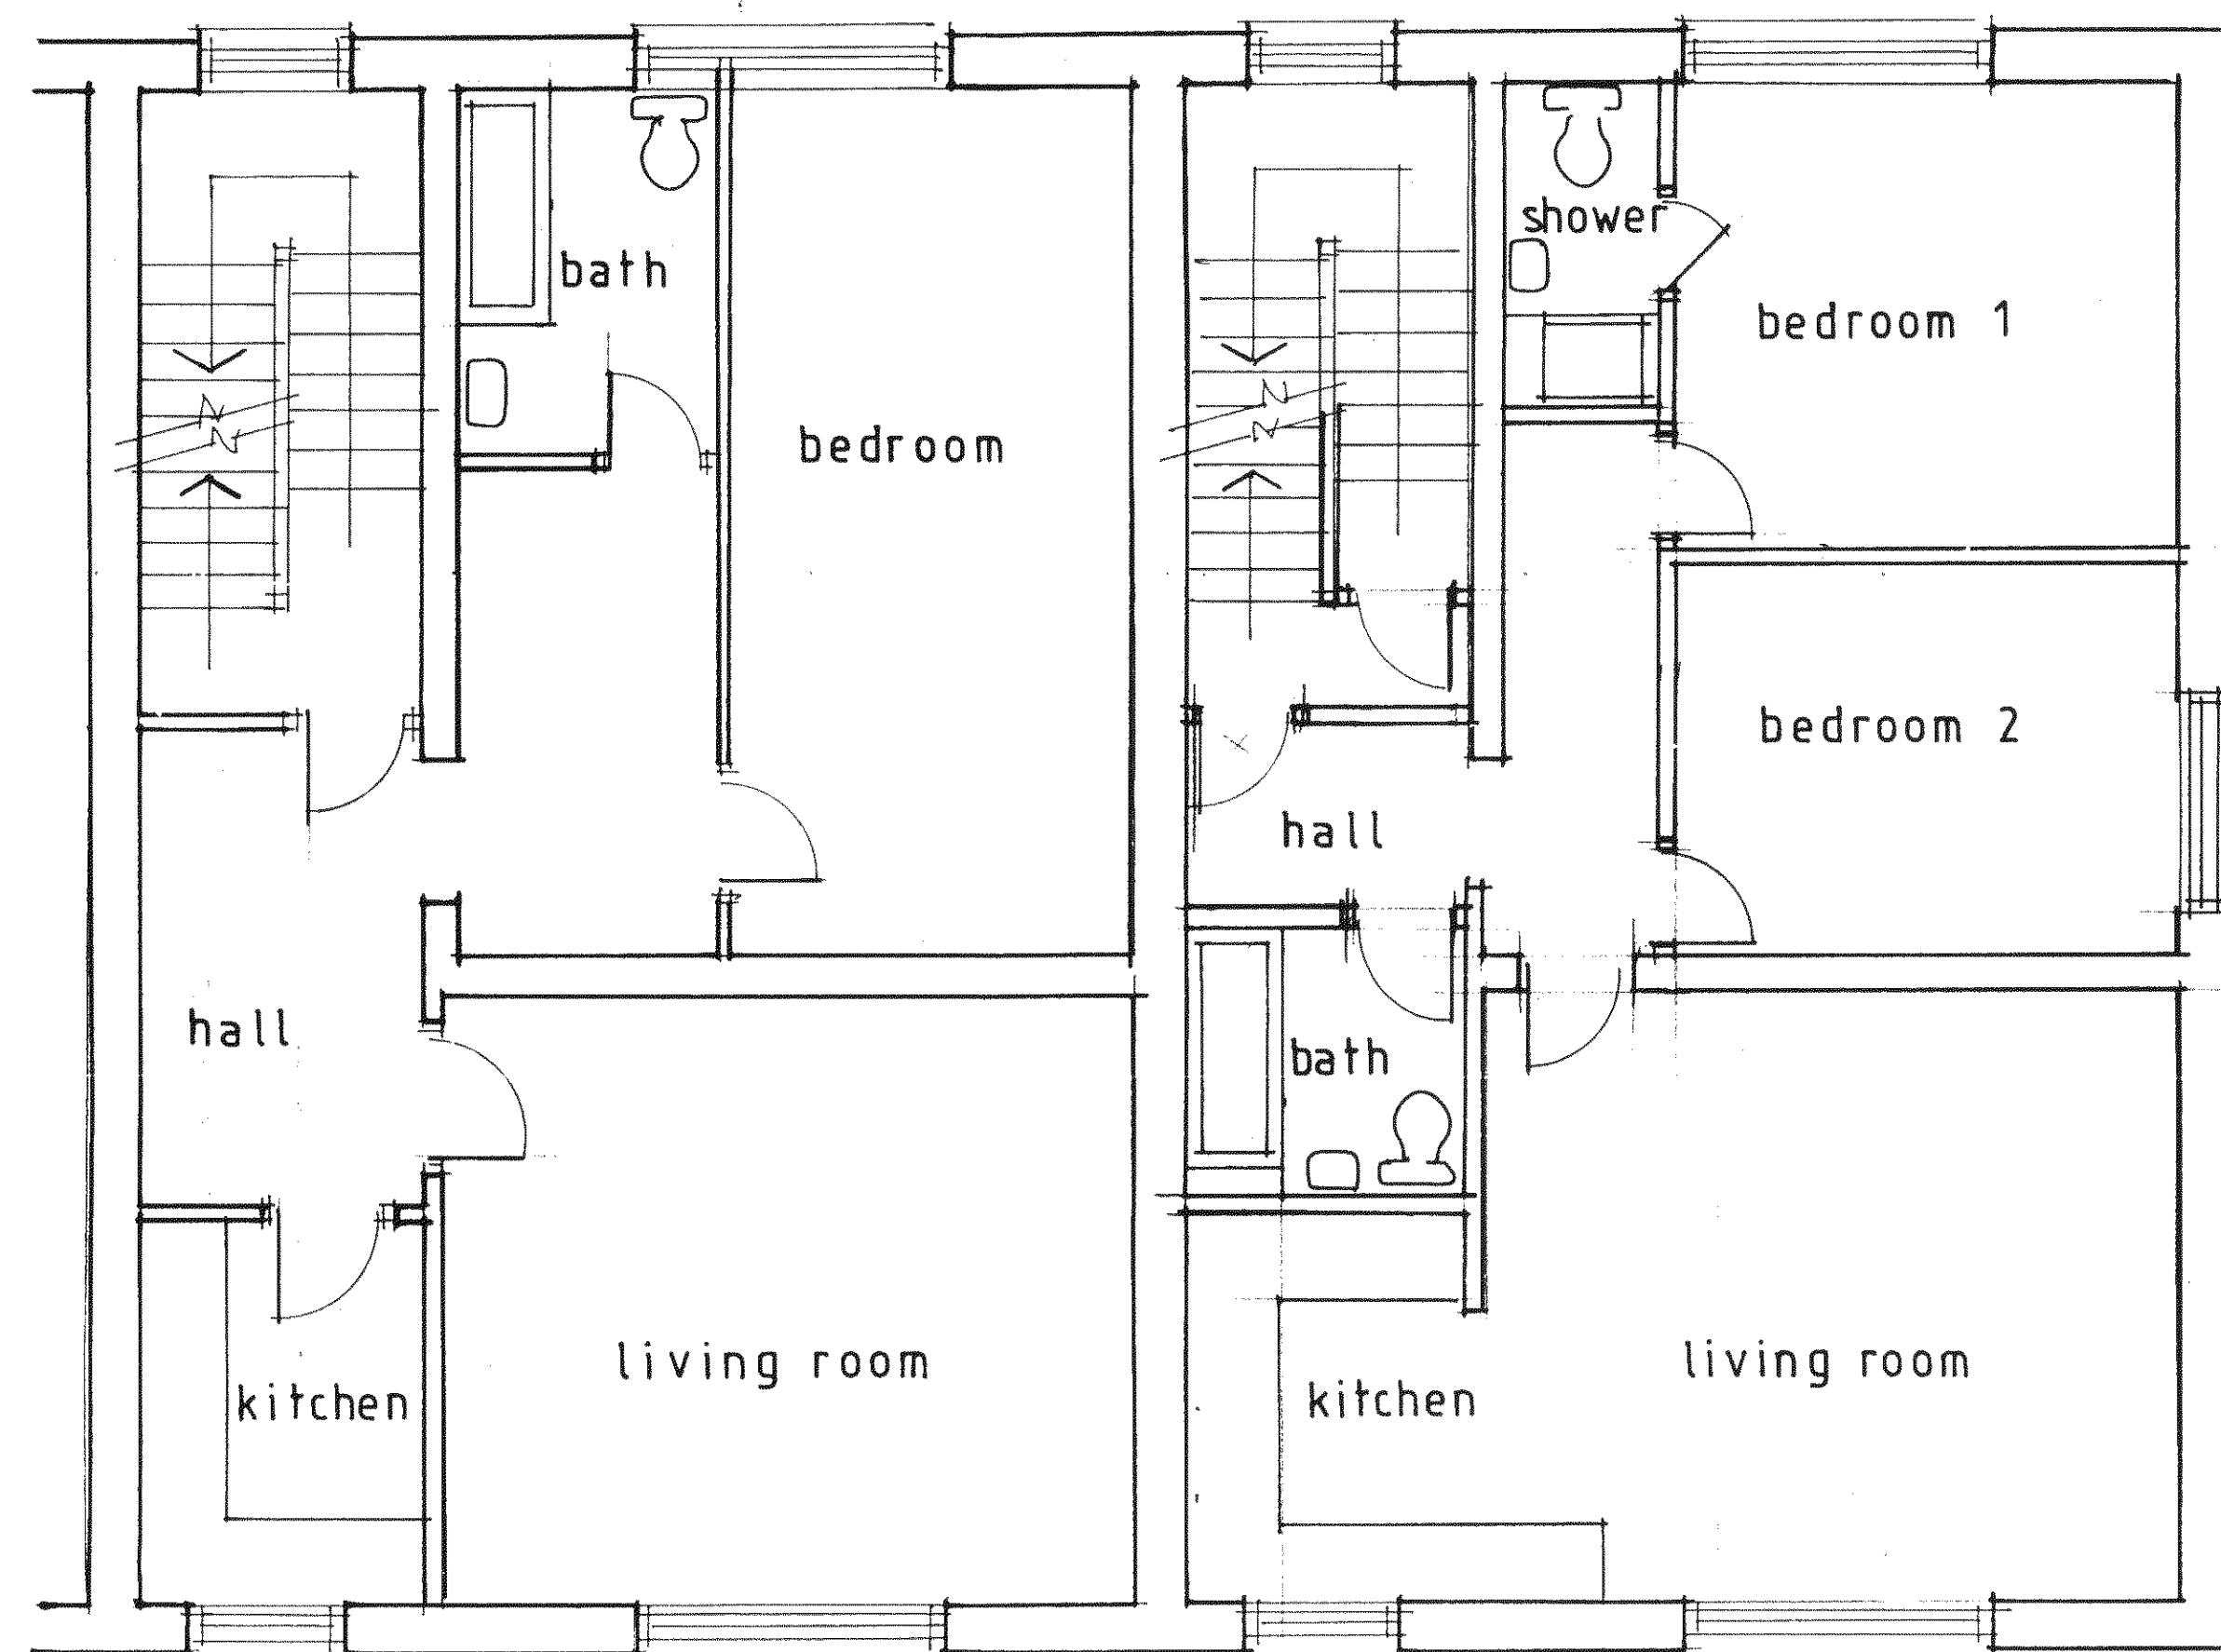


FIRST FLOOR PLAN

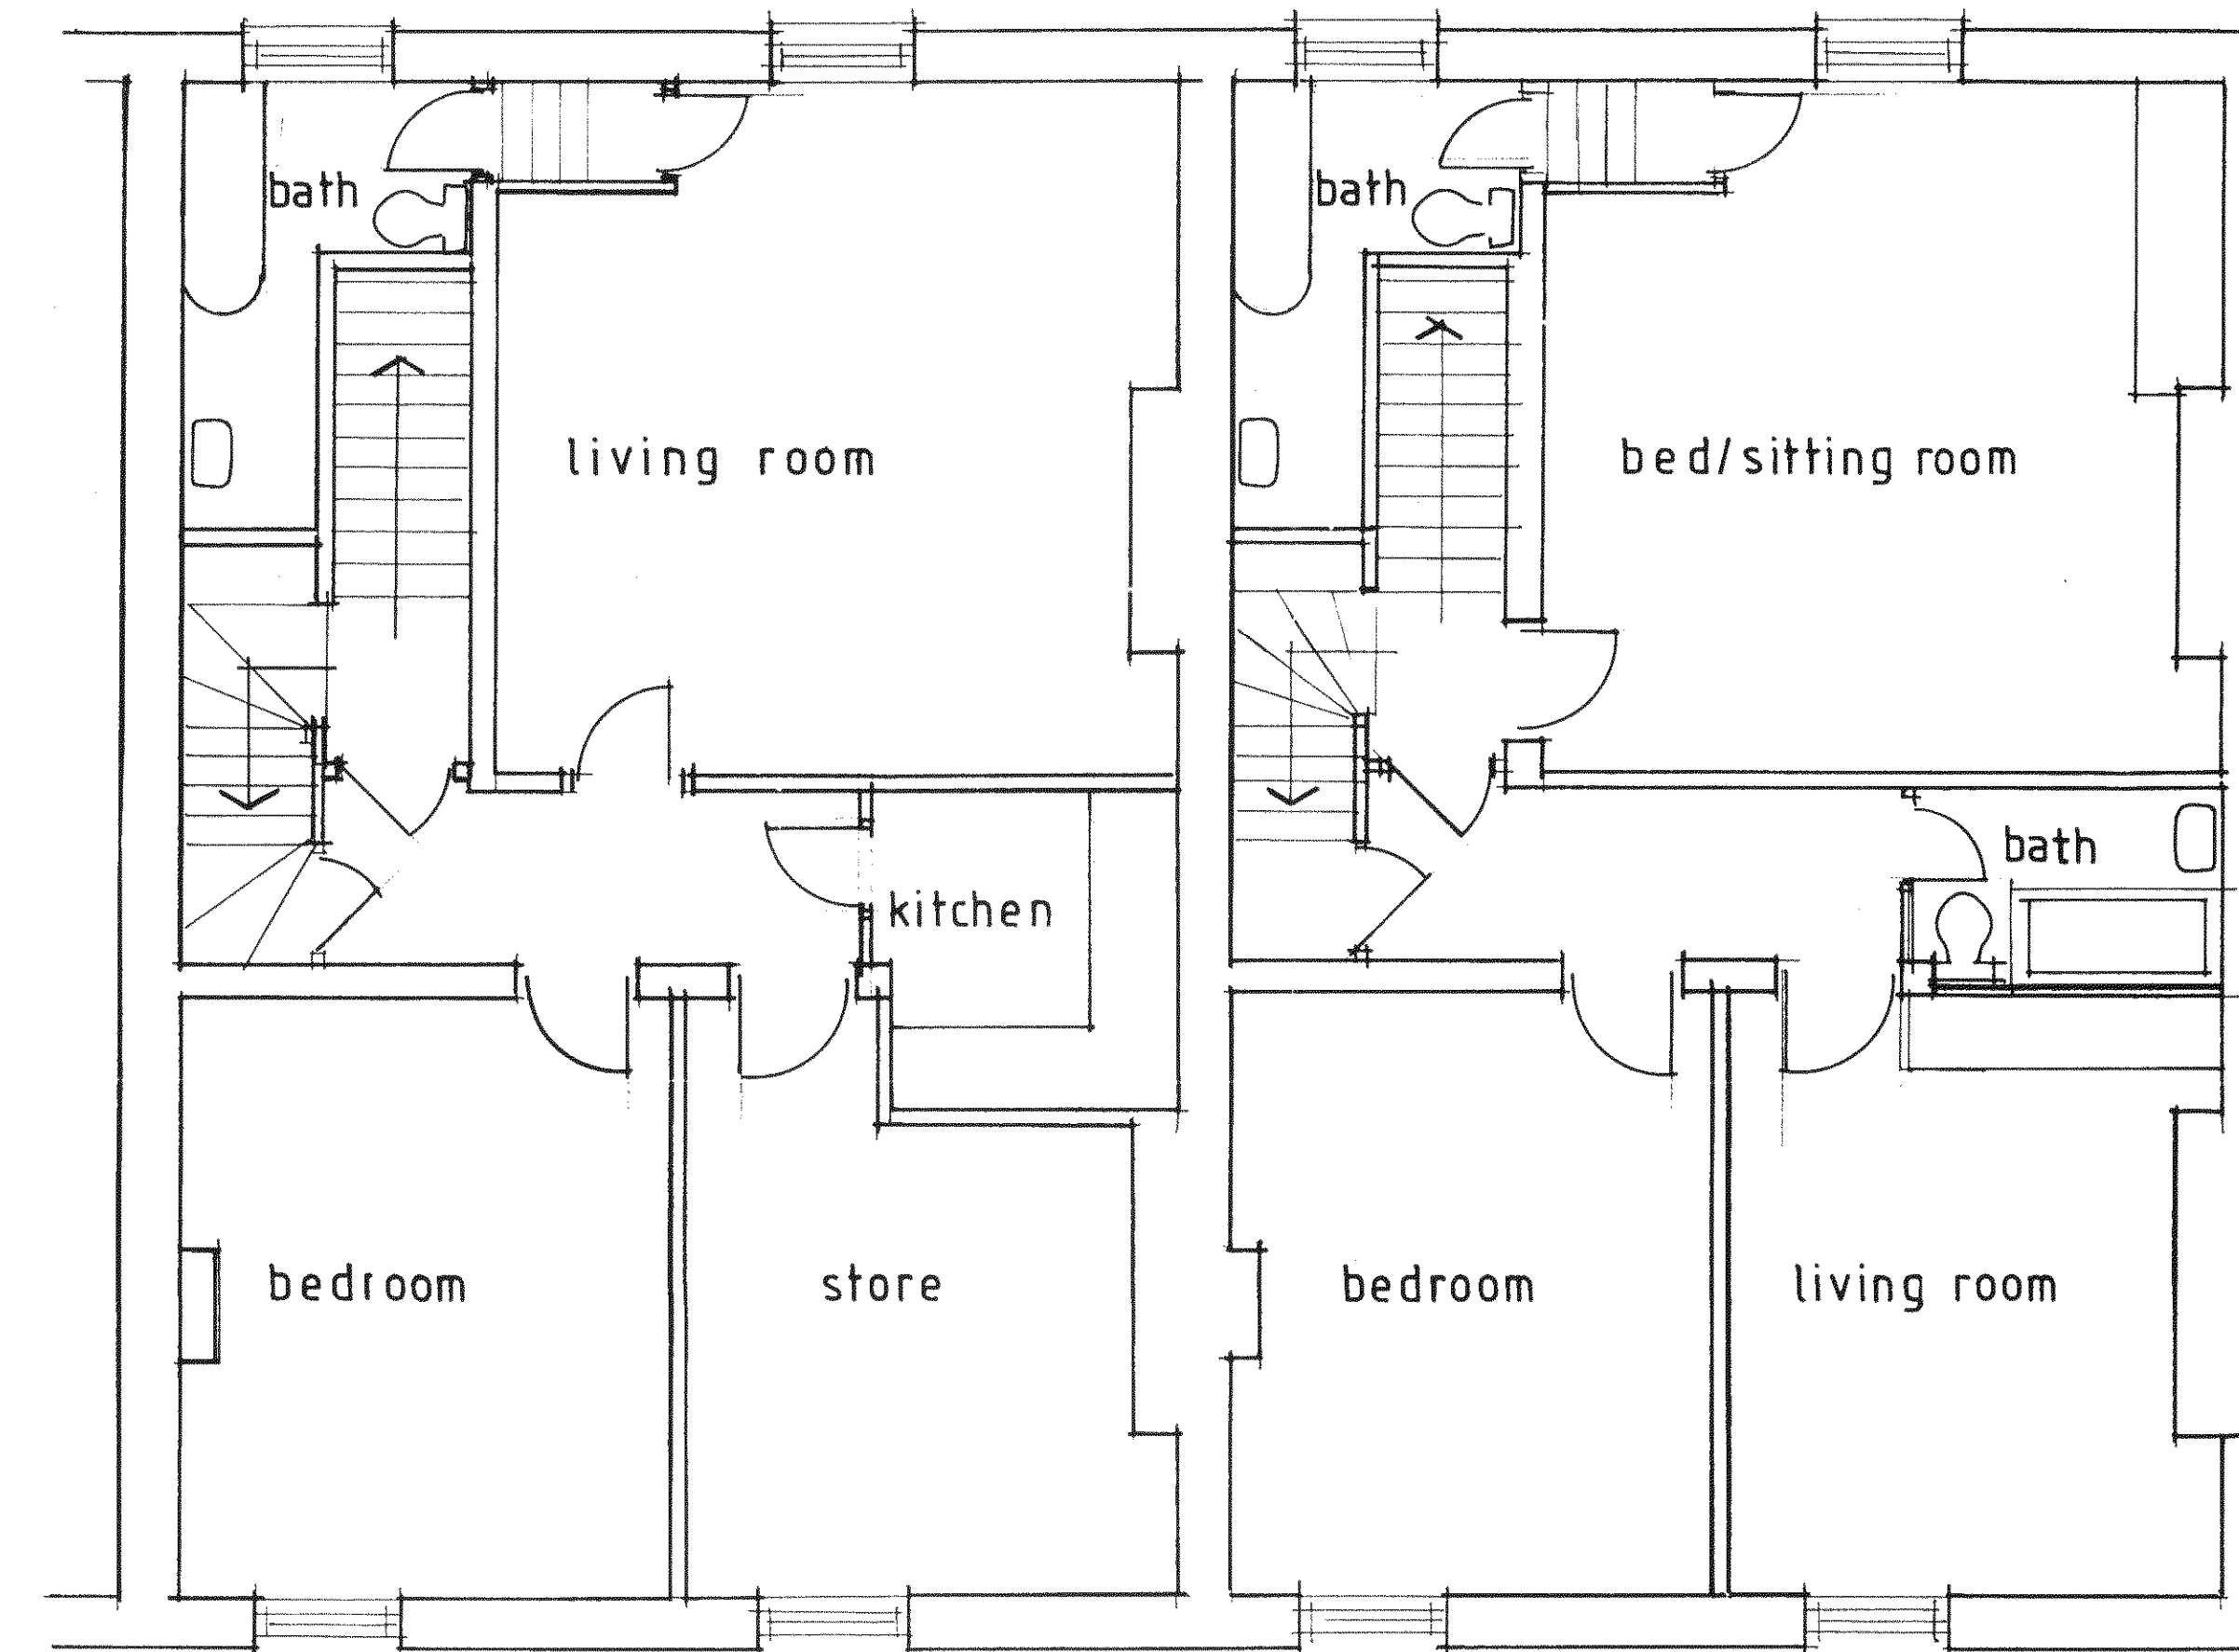

SECOND FLOOR PLAN

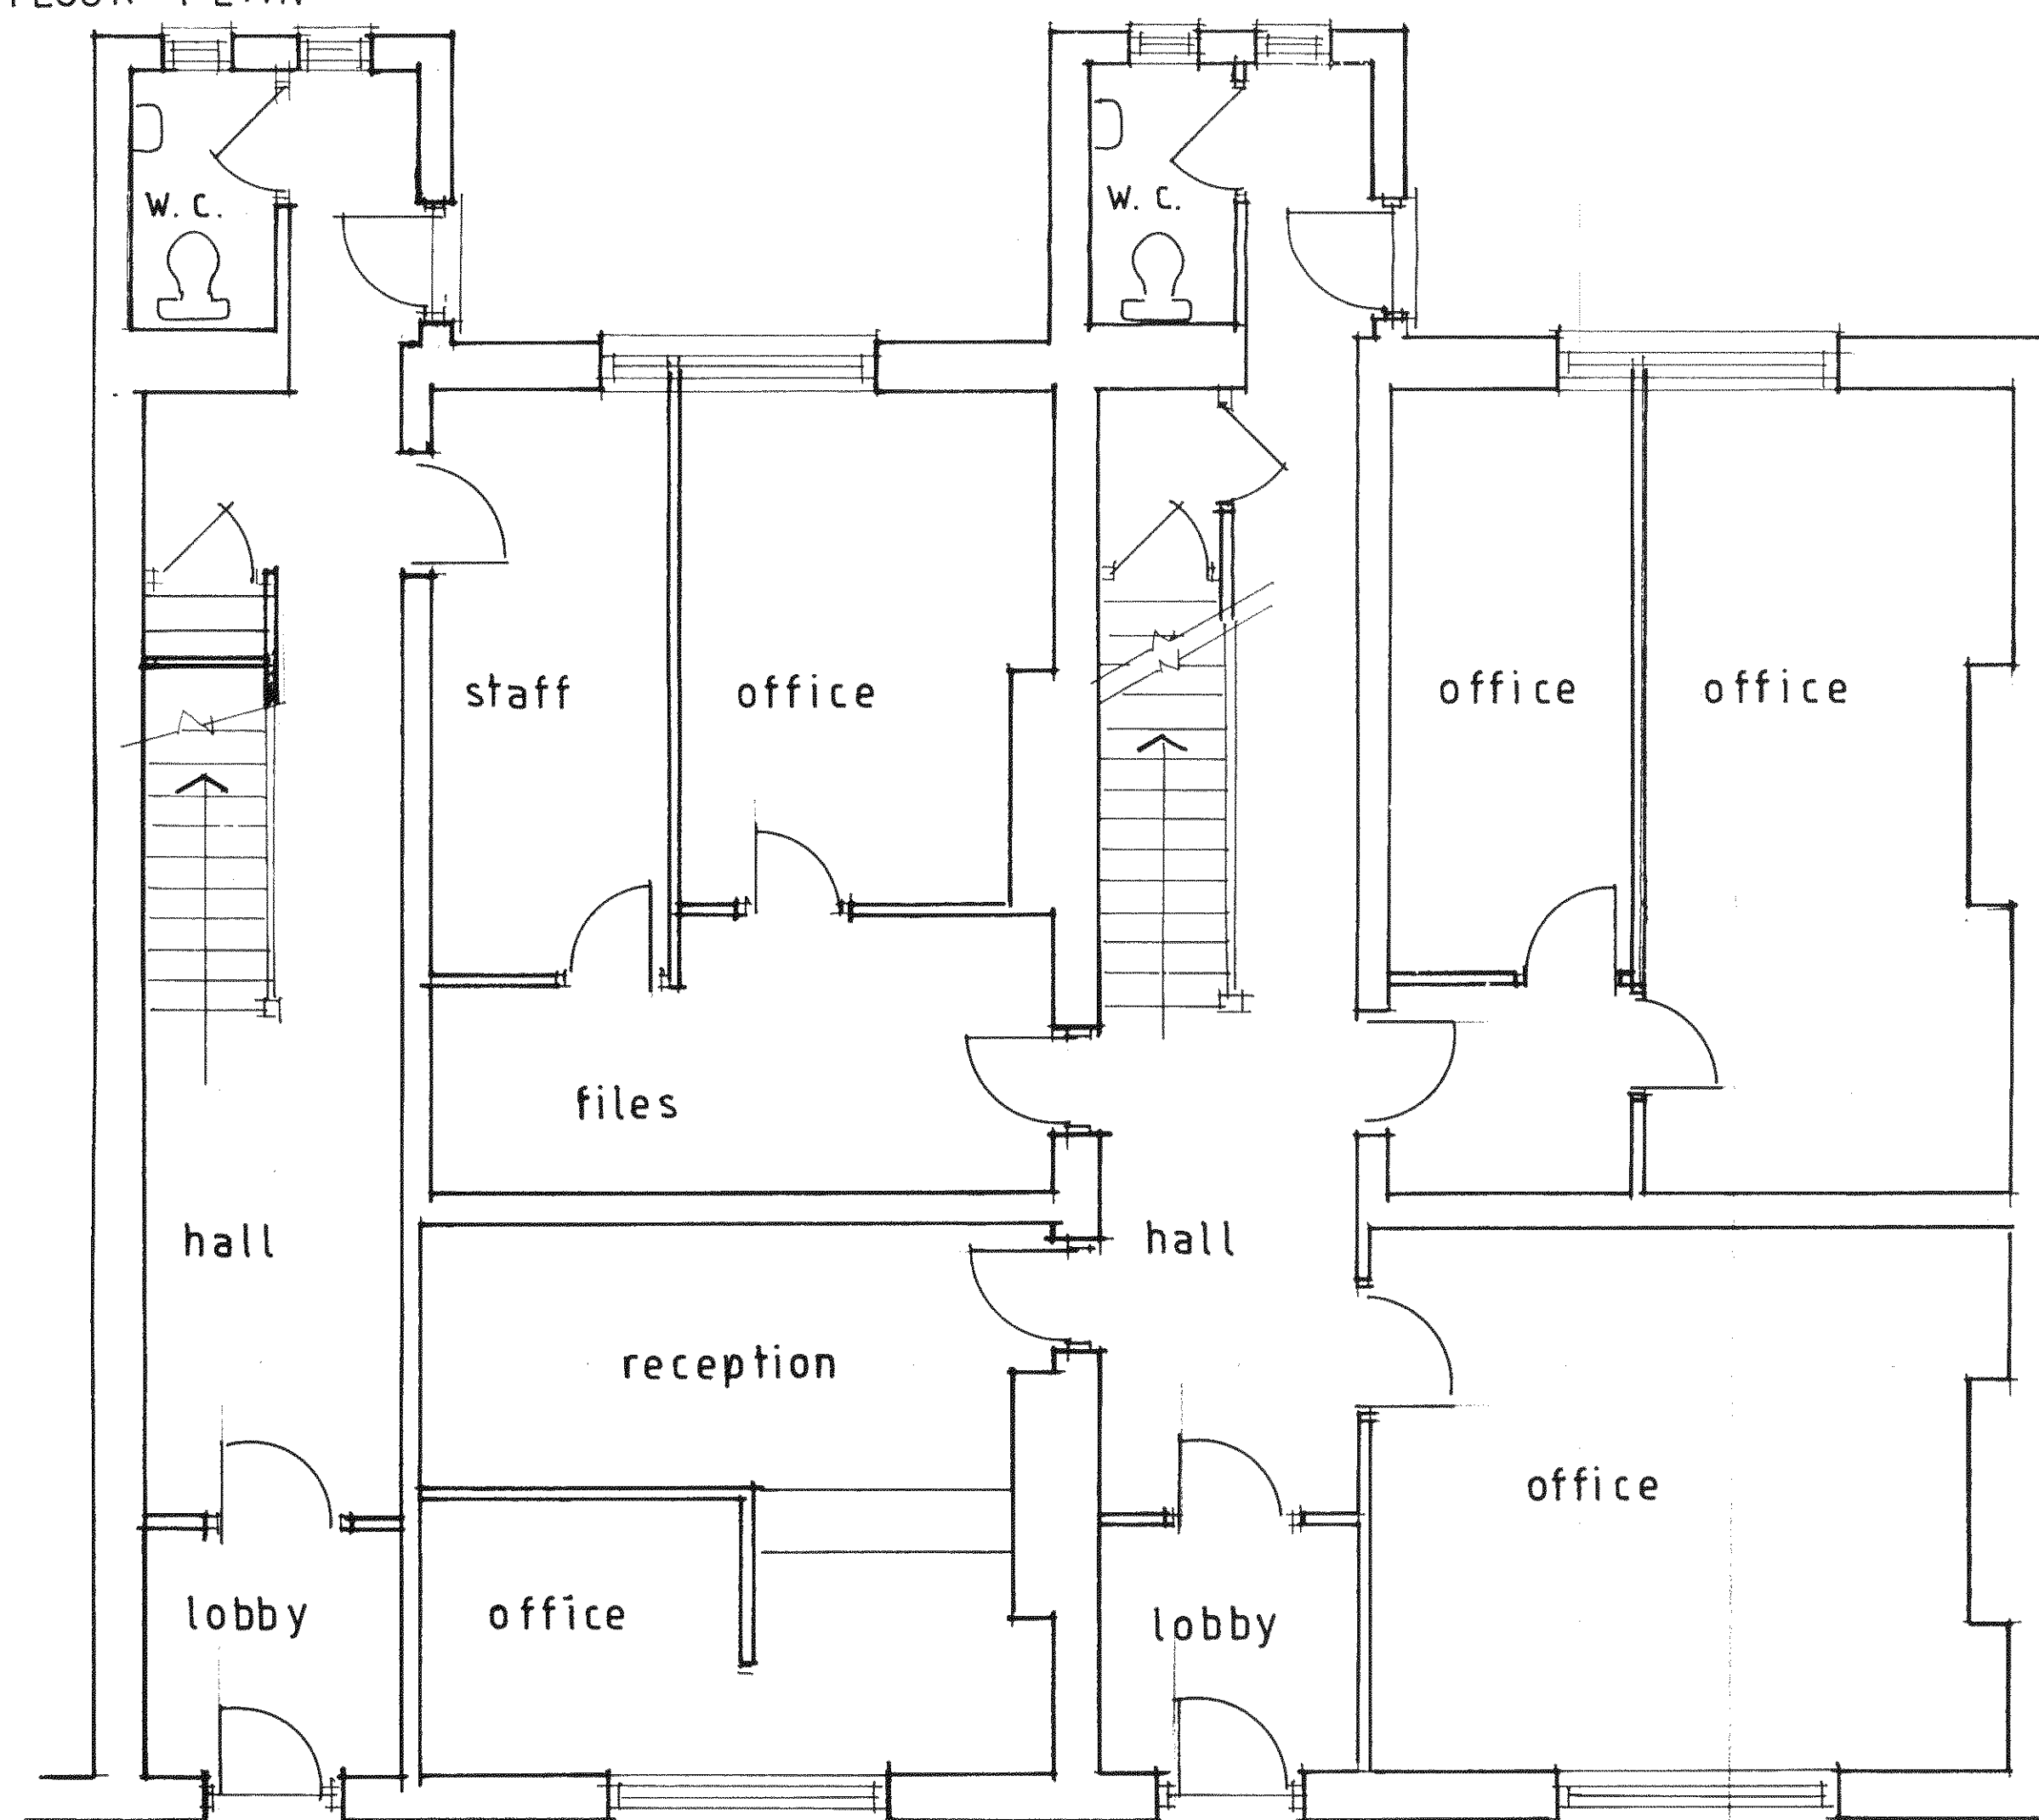

GROUND FLOOR PLAN 1:50

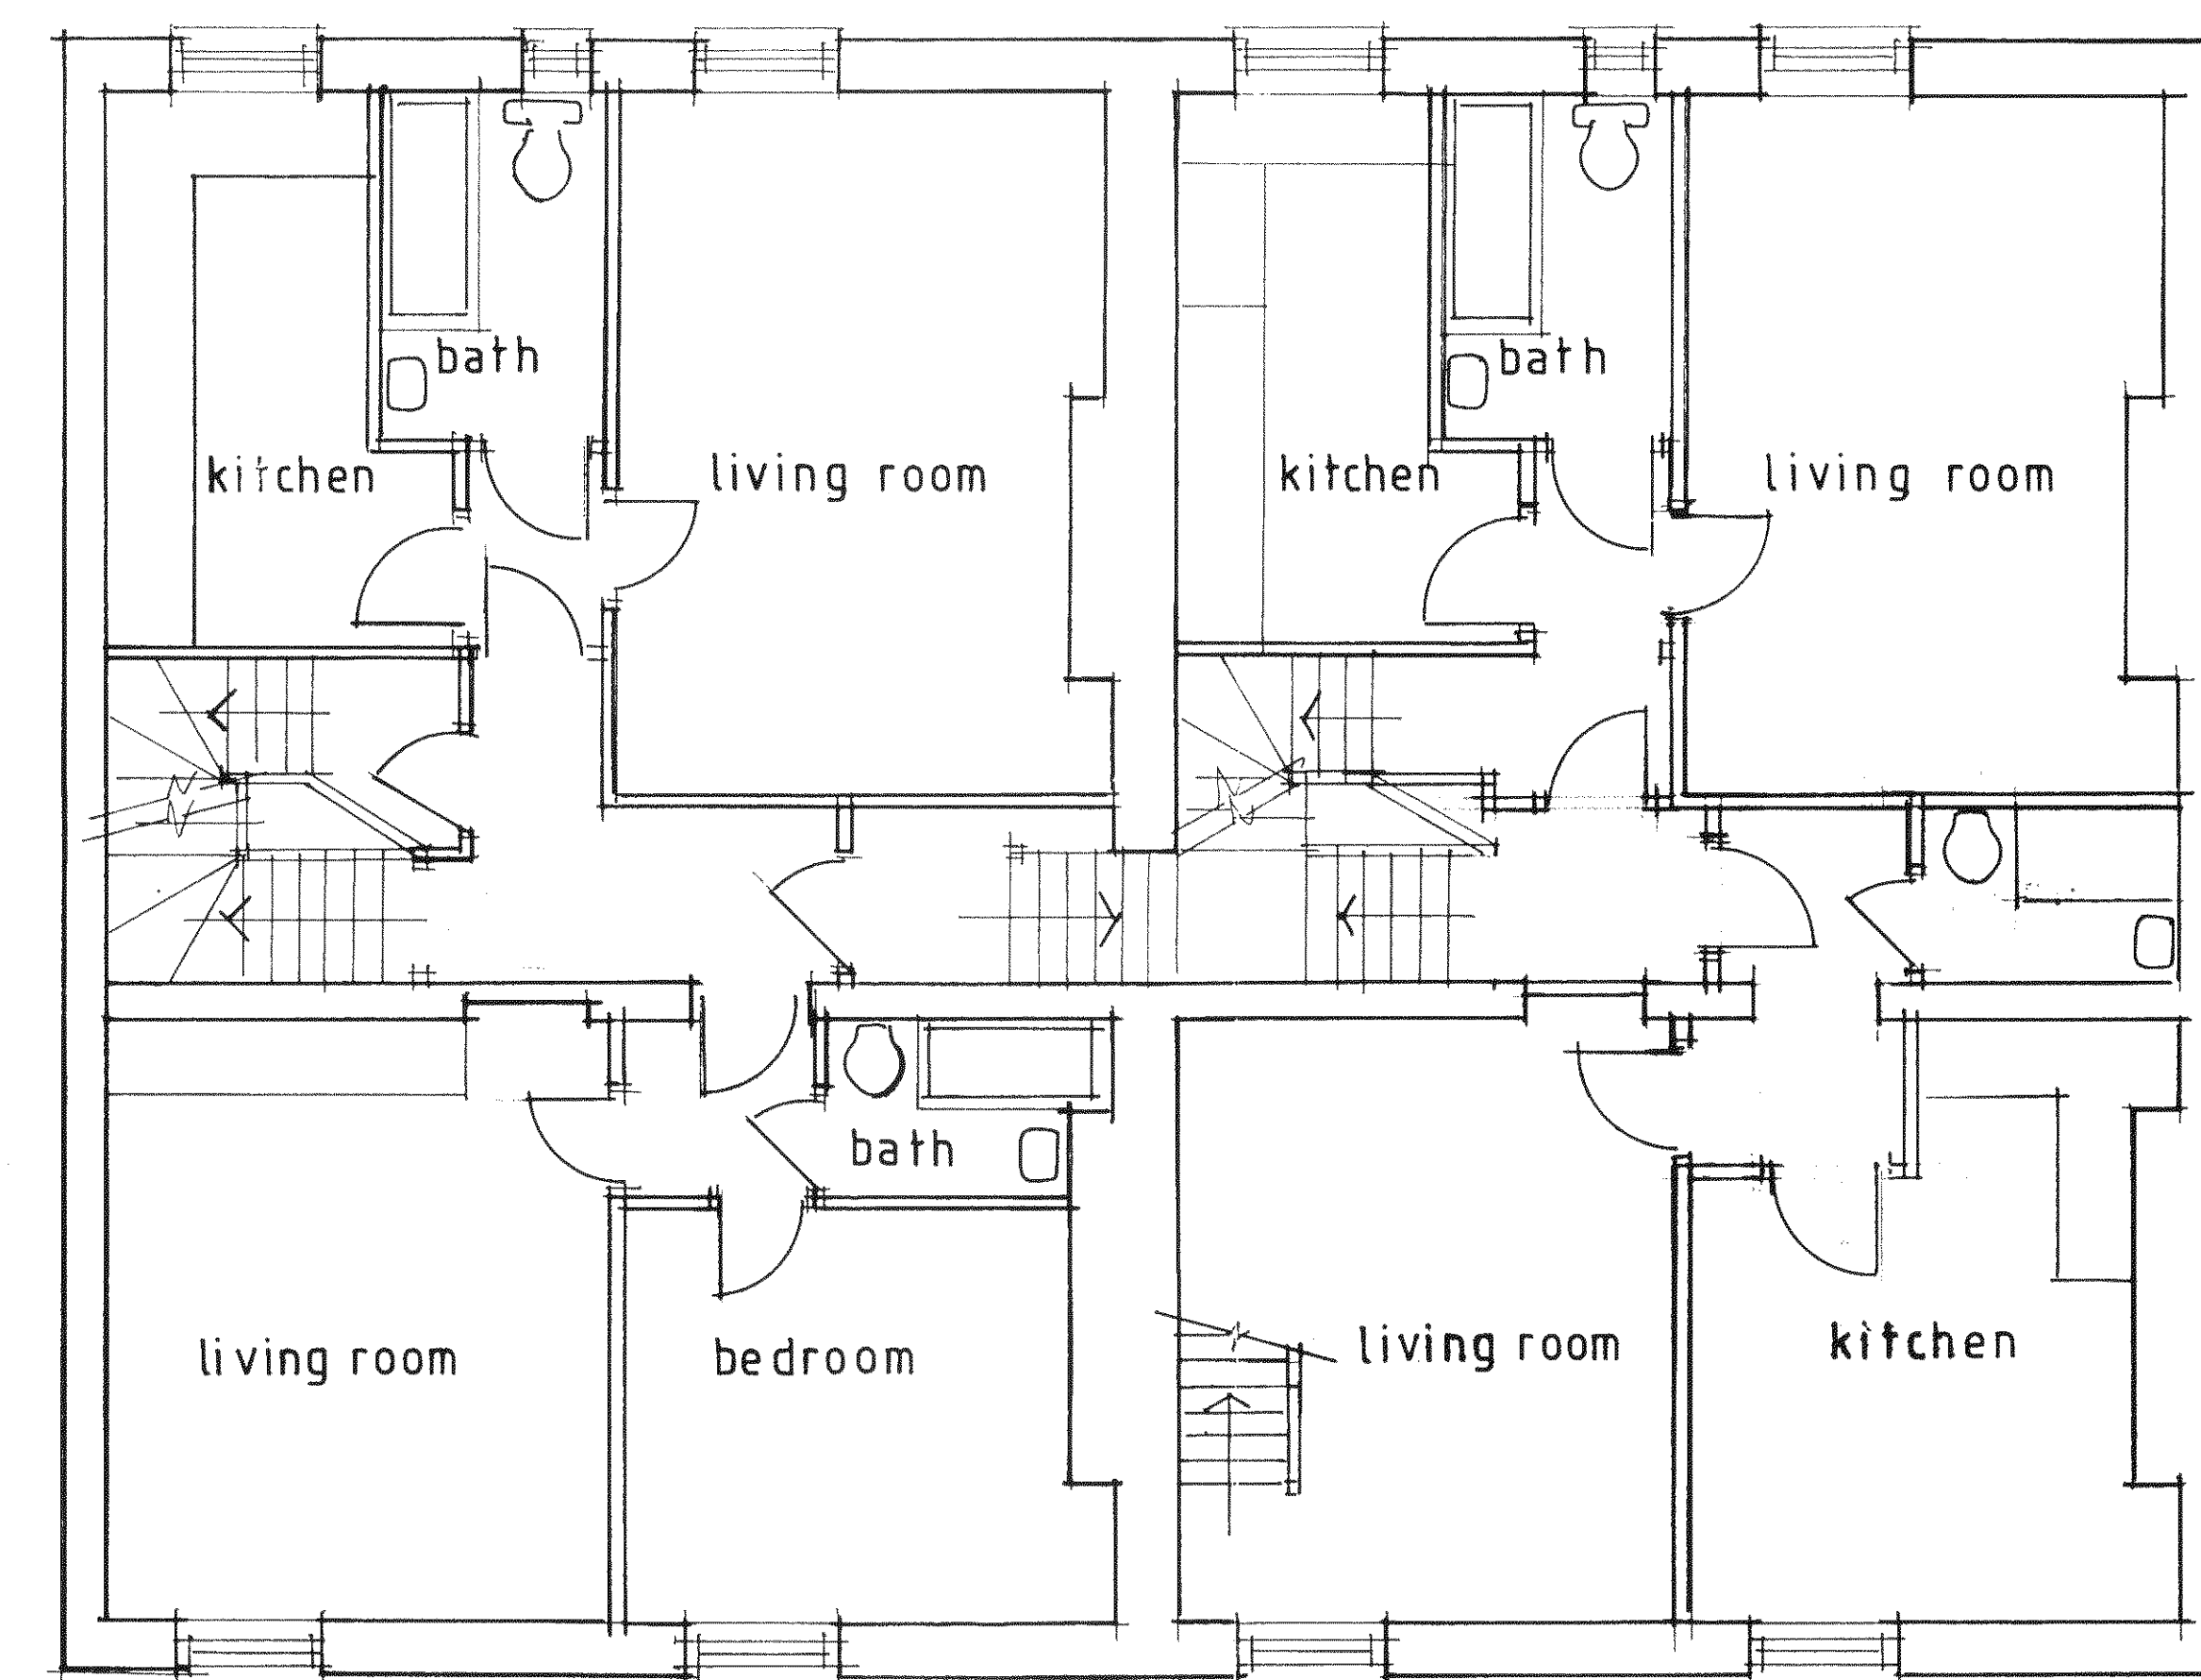

THIRD FLOOR PLAN