



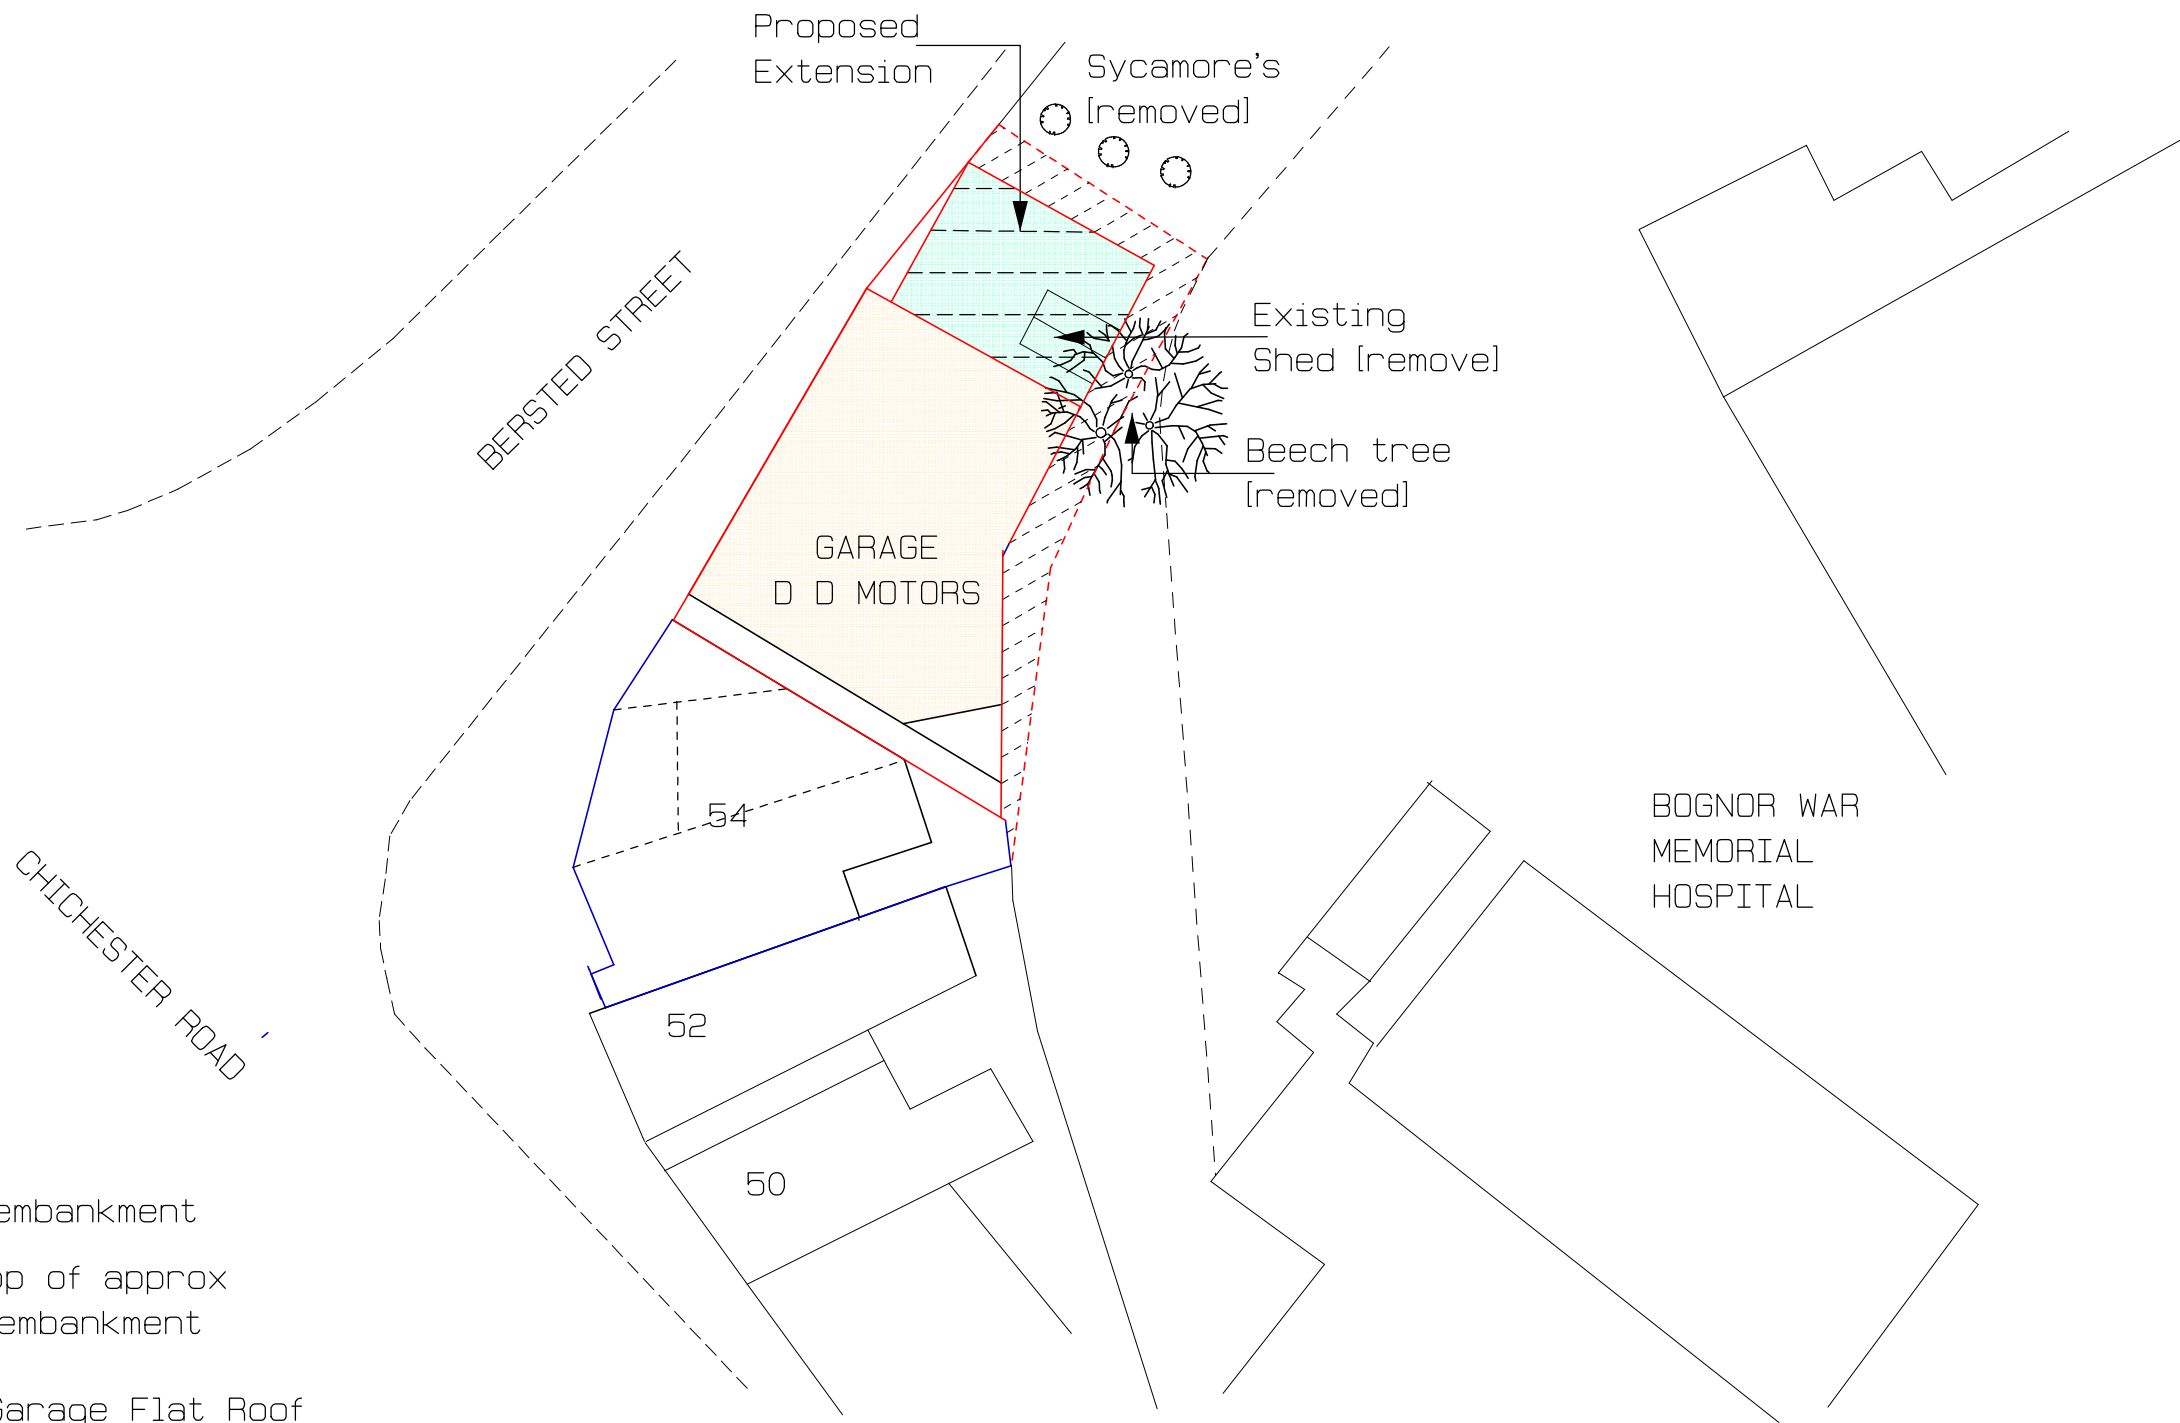

KEY

-  Battered embankment
-  Line of top of approx boundary embankment
-  Existing Garage Flat Roof
-  Proposed Extension Flat Roof

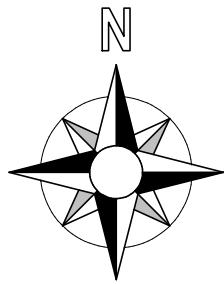

All dimensions should be checked on site
and not taken or scaled from the drawing

Project
PROPOSED EXTENSION MOTOR SERVICE
/ REPAIR GARAGE -
D & D MOTORS LTD
@ BERSTED STREET
BOGNOR REGIS PO22 9QF

Title
PROPOSED BLOCK PLAN PLUS EXISTING
AND PROPOSED FLAT ROOF HIGHLIGHTED

Client
MR DAVE DEADMAN

Drawn by	Richard Hollands
	GROVE DESIGN UK
Date	August 2018
Scale	1 : 250 @ A3
Drawing No	18-08-GD-211-05A
Amendments	(A) Plan App issue