


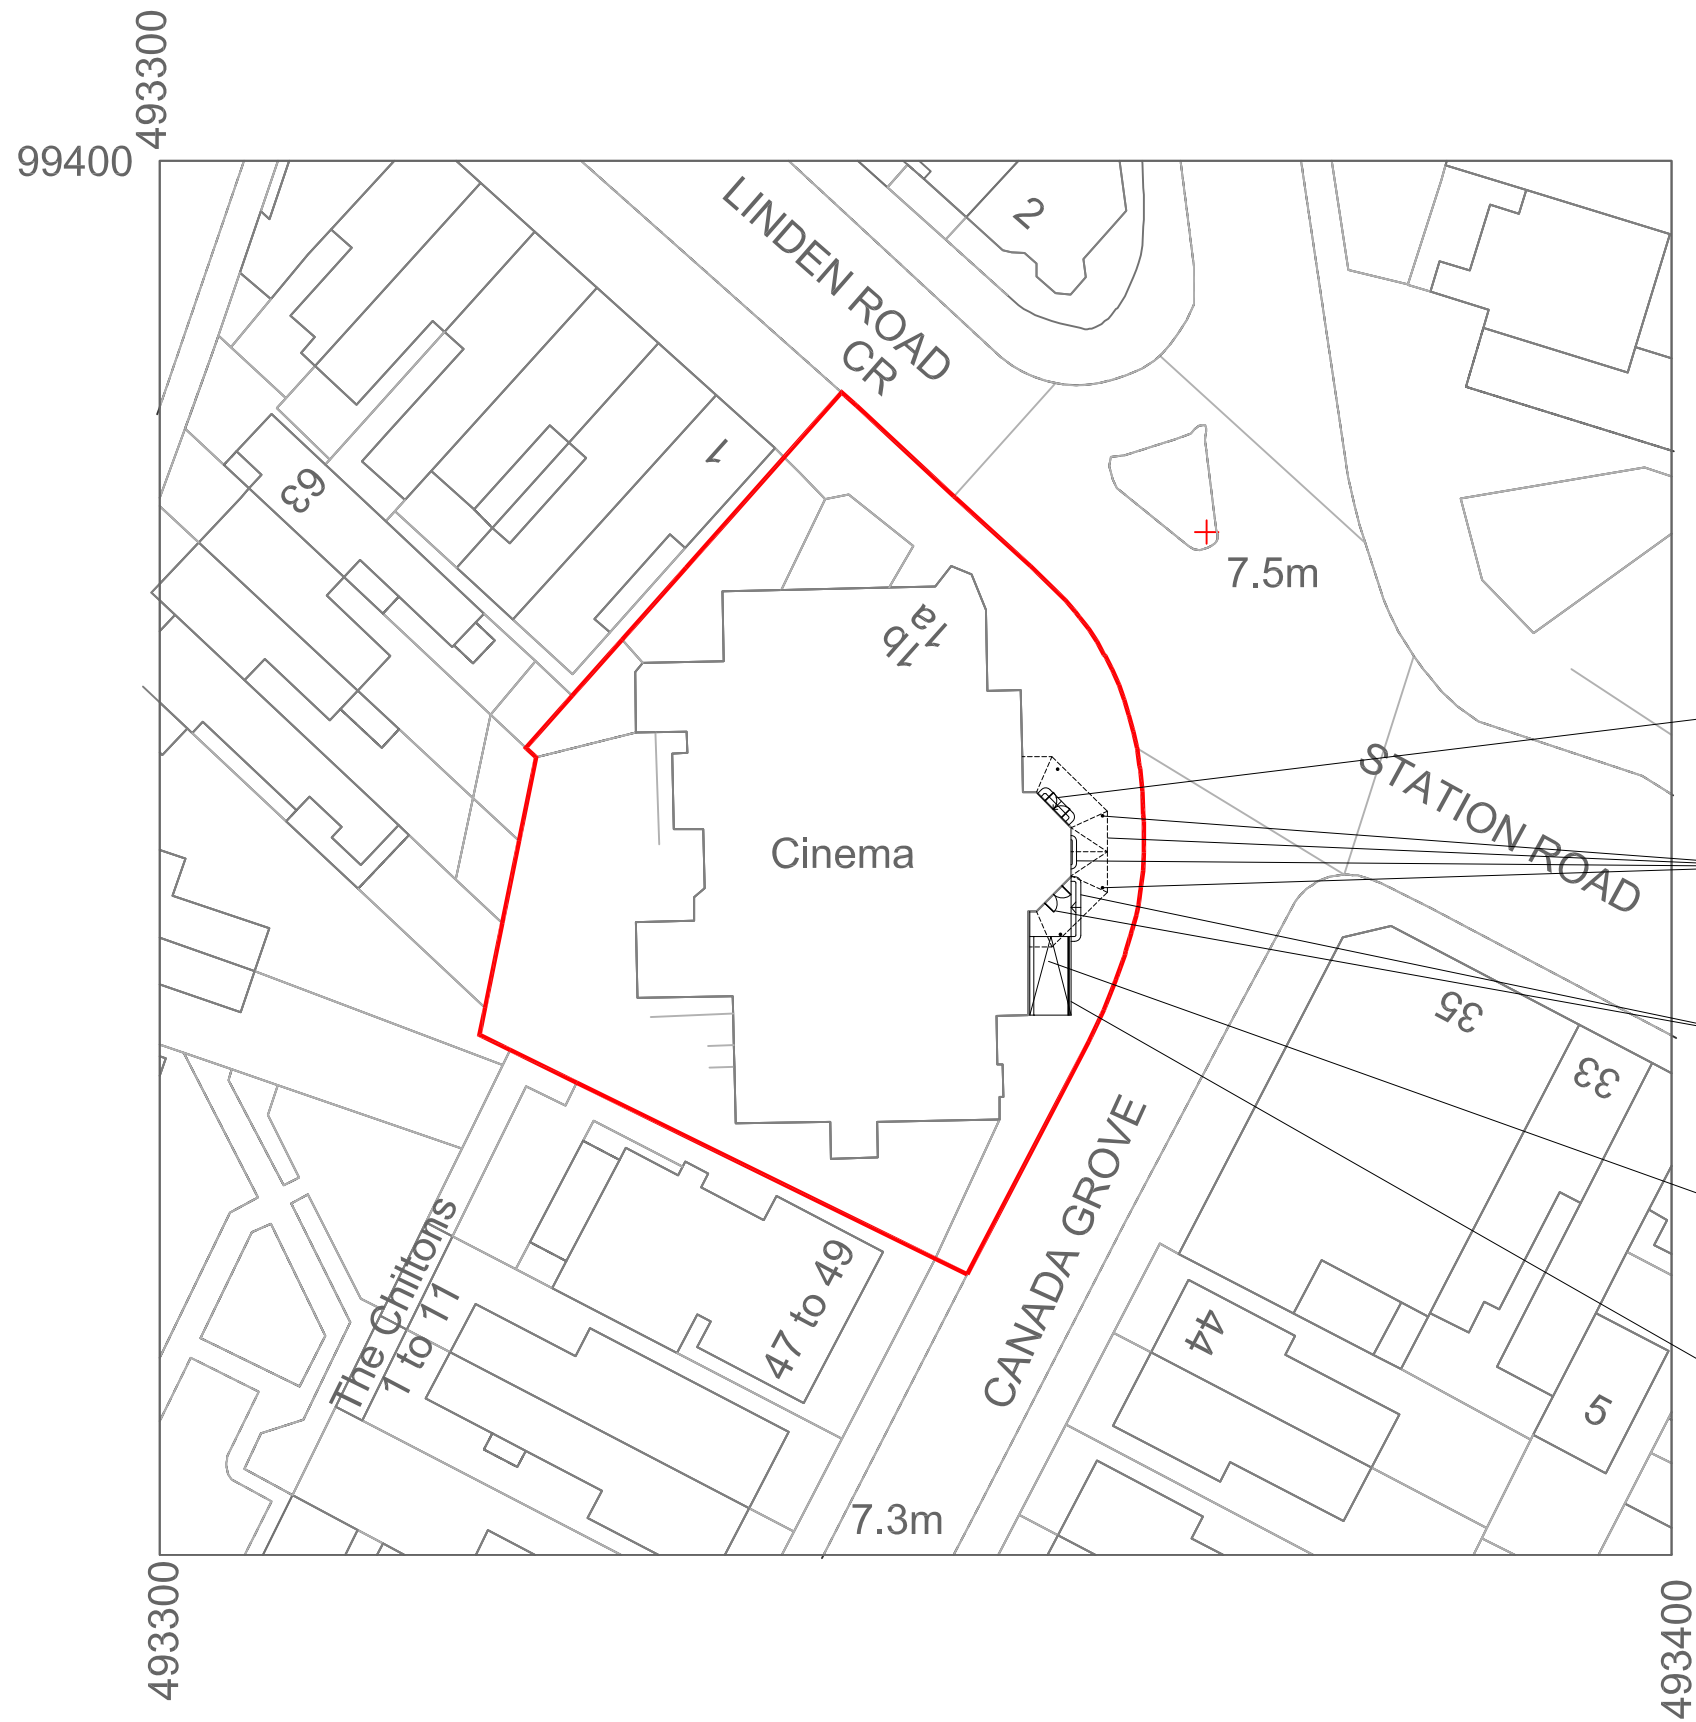

- EXISTING DOORS AND STEPS
- EXISTING CANOPY PILLARS AND STEPS
- PROPOSED DOUBLE DOORS AND STEPS TO MATCH EXISTING
- PROPOSED RAMP FOR DISABLED ACCESS 1:16 SLOPE
- LOW WALL PAINTED BLACK WITH IRON RAILING

SSE ©

3rd floor the Pinnacle
Central Court Station Way
Crawley, West Sussex
RH10 1JH

t: 01323 325354
t: 01932 506111
e:office@sussexstructuralengineers.co.uk

NOTES:
This drawing is to be read in conjunction with all relevant Architects and Engineers drawings
Only figured dimensions are to be used for construction
All dimensions are to be verified on site prior to work commencing

No.	Description	Date
Client:	Bognor Town Council	
Address:	51 Canada Grove, Bognor Regis, PO21 1DW	
Project:	Disabled Access Ramp	
Drawing title:	Block Plan	
Project No	SSE_194	
Date	09-10-20	
Drawn by	IA	
Drawing No	BP01	
Scale1:500@A3		