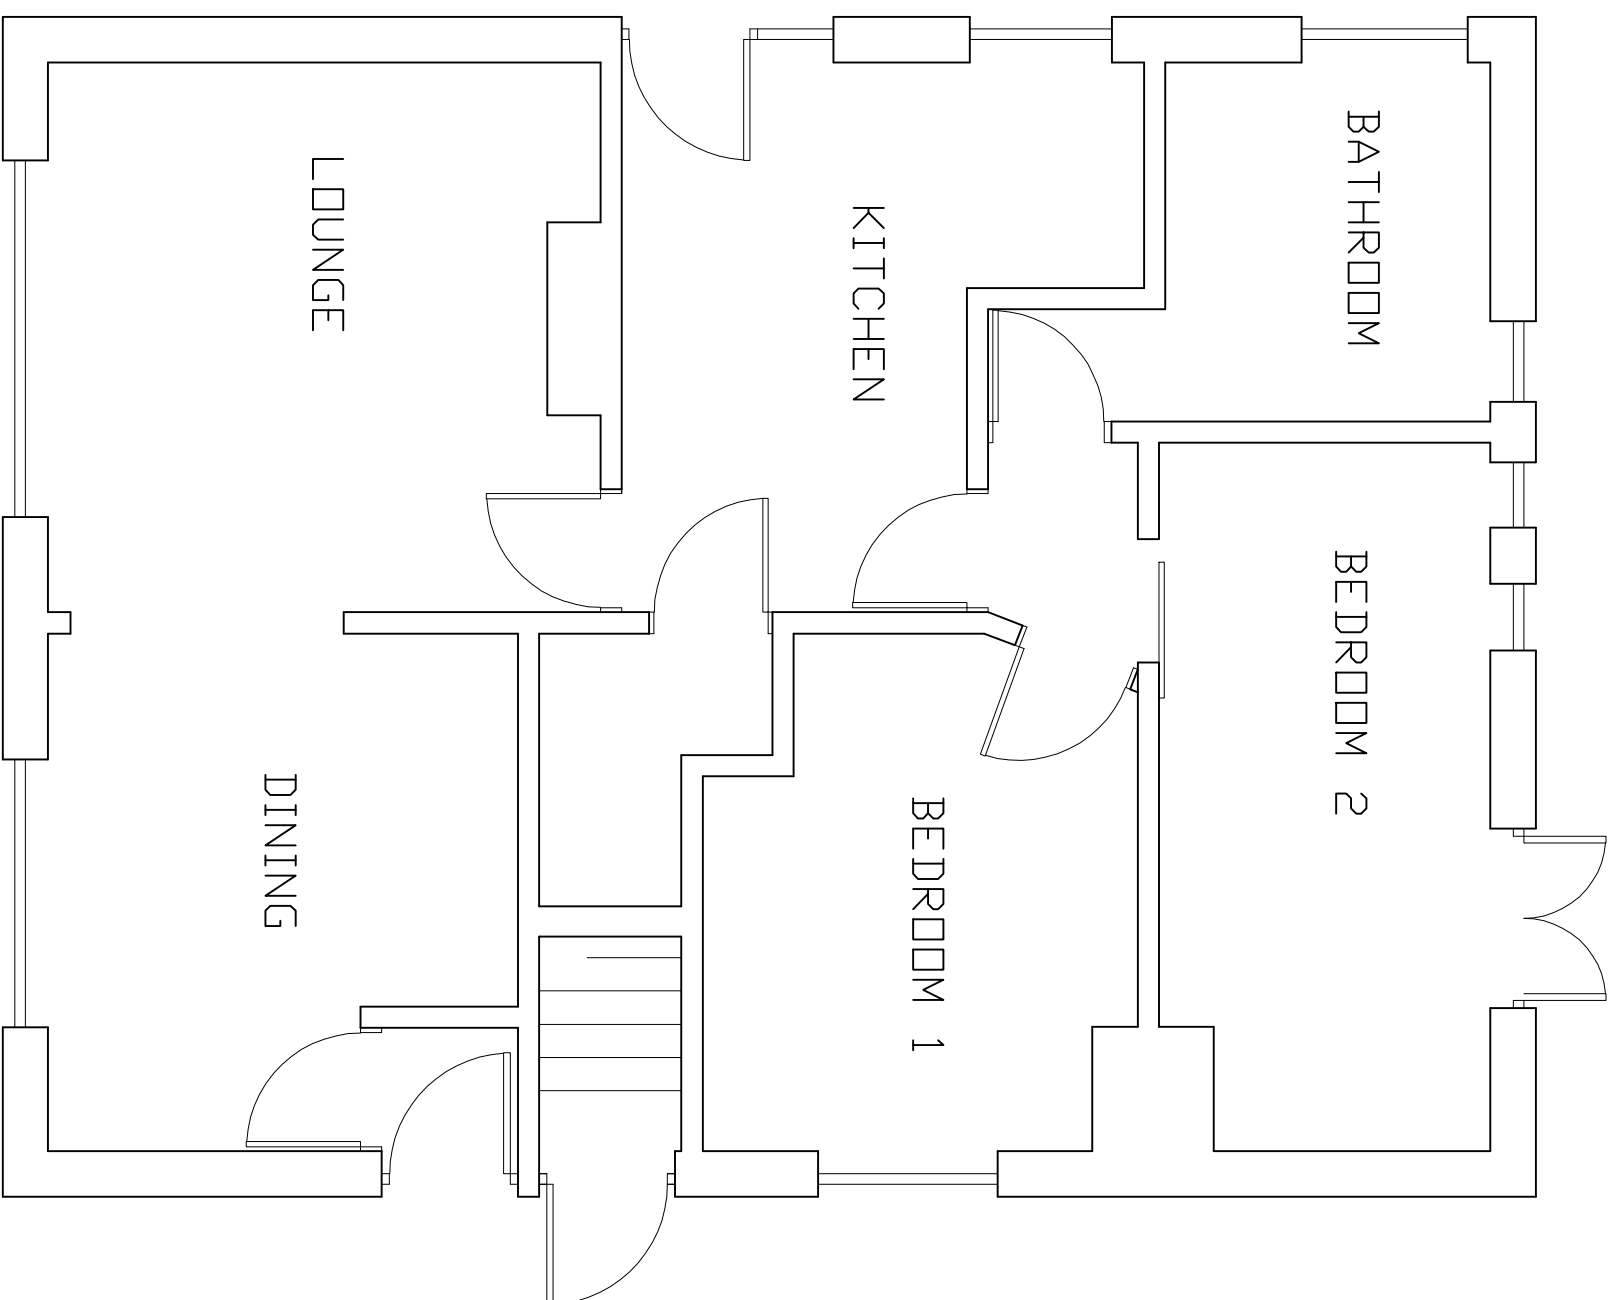


[illegible]

Notes

1. These are computerised drawings for the purposes of obtaining planning & building regulations approvals & are based on certain overall measurements.
2. Dimensions shown must not be relied upon and must be checked on site and verified prior to commencement of work.
3. Where applicable this drawing is to be read in conjunction with other consultants' drawings & calculations.
4. Do not scale these drawings, except for planning purposes
5. Any Work undertaken prior to Planning and Building Regulation Approval is done so entirely at the Client/Contractors own risk.

© 2007
- T. Murry

TIM MURRAY MBEng
BUILDING CONSULTANT
6 Middleton Court, Elmer Road
Middleton - on - Sea
West Sussex, PO22 6EH
Tel: 01243 583676

PROJECT DETAIL
23 DEVONSHIRE ROAD, BOGNOR
REGIS, WEST SUSSEX, PO21 2SY

ALTERATIONS & FRONT FENCE
FOR: MS J. AHMADIAN

DRAWING	SCALE
EXISTING GROUND FLOOR	1/50
DATE: MAY 2012	
DRAWN: T. Murray	
DRAWING: 12/22/1	REVISION: