


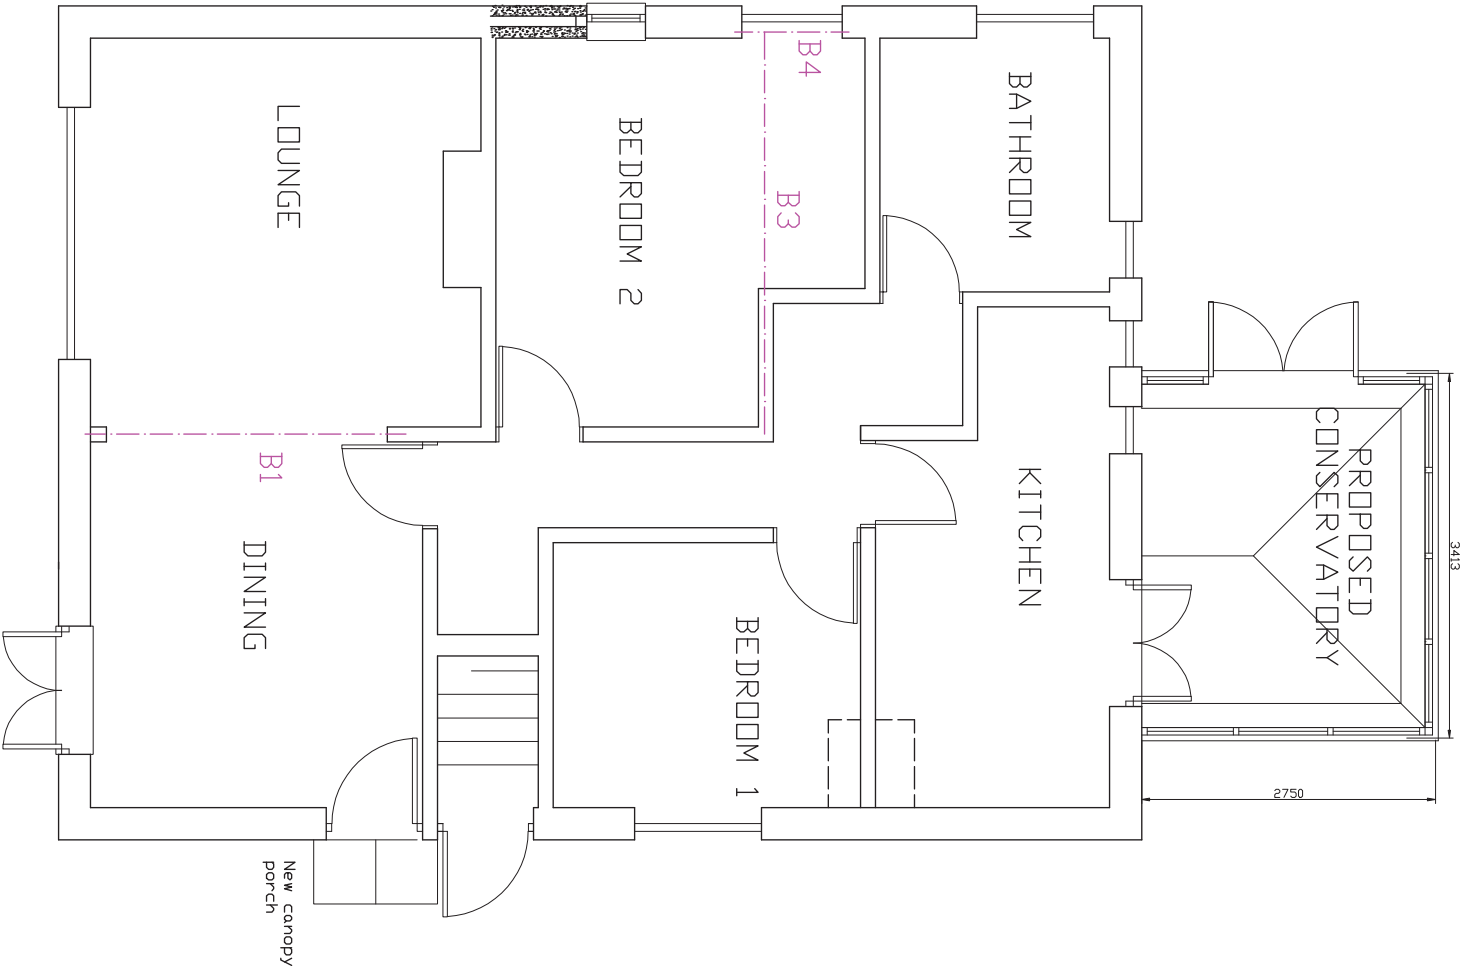

REVISIONS

- Notes**
1. These are completed drawings for the purpose of obtaining planning & building regulations approvals & are based on certain overall measurements.
 2. Dimensions shown must not be relied upon and must be checked on site and verified prior to commencement of work.
 3. Wherever possible, the drawing is to be used in conjunction with other consultant's drawings & calculations.
 4. Do not scale from these drawings, except for planning purposes.
 5. Any work undertaken prior to Planning and Building Regulations Approval is done so entirely at the Client/Contractors own risk.
- T. Murray
© 2007

TIM MURRAY MBENG
BUILDING CONSULTANT
6 Middleton Court, Elmer Road
Middleton - on - Sea
West Sussex, PO22 8EH
Tel: 01243 583676

The Association of
BUILDING CONSULTANTS

PROJECT DETAIL
23 DEVONSHIRE ROAD, BOGNOR
REGIS, WEST SUSSEX, PO21 2SY
ALTERATIONS & FRONT FENCE
FOR: MS J. AHMADIAN

DRAWING SCALE
PROPOSED GROUND FLOOR 1/50
DATE: MAY 2012
DRAWN: T. Murray
DRAWING: 12/22/2 REVISION: