


ARON DISTRICT COUNCIL			
No.	82	244	12
COUNCIL			
Received	8.10.12		

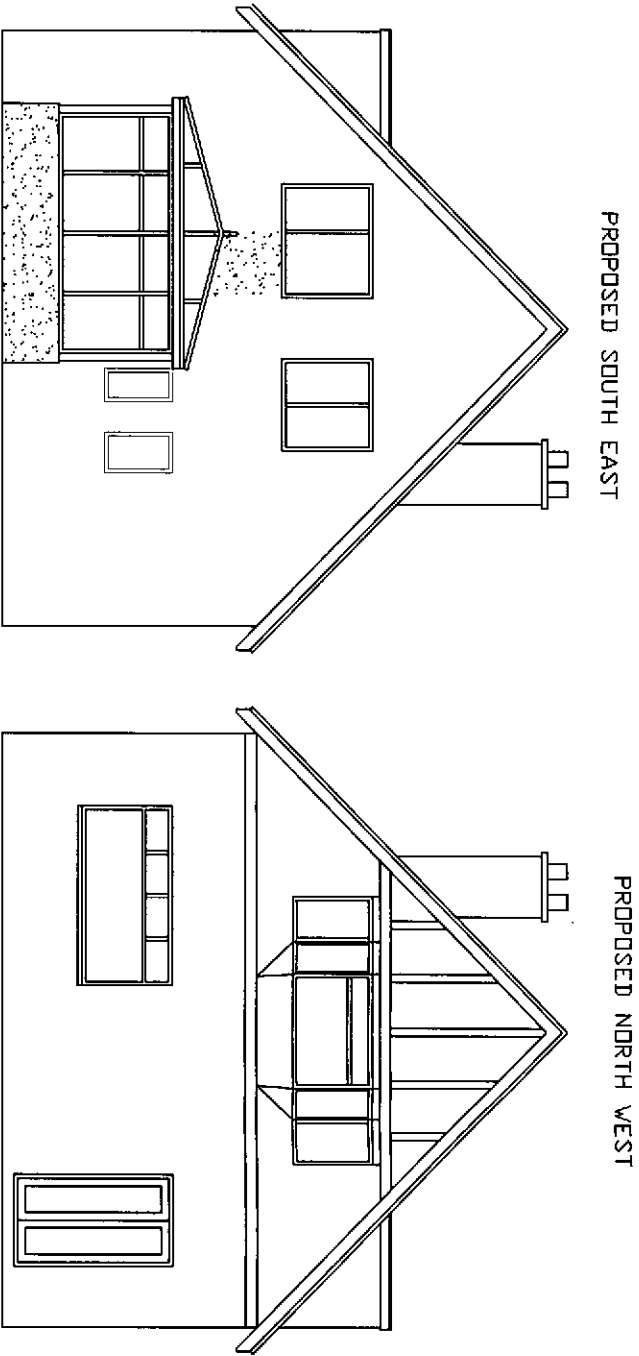


PROPOSED SOUTH EAST

PROPOSED NORTH WEST

PROPOSED NORTH EAST

PROPOSED SOUTH WEST

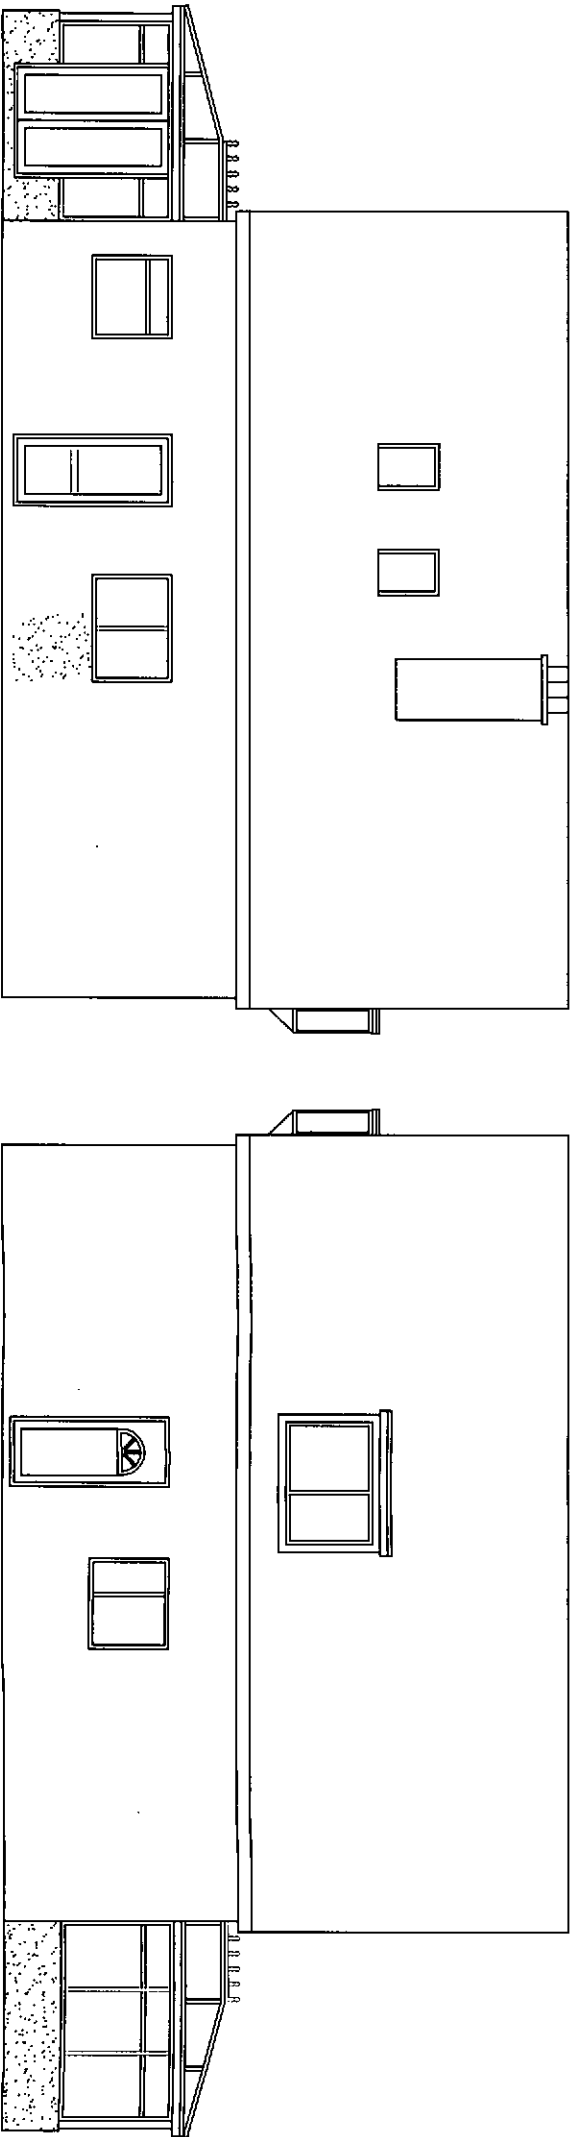

REVISIONS

Notes

1. These are computerised drawings for the purposes of obtaining planning & building regulations approvals & are based on certain overall measurements.
2. Dimensions shown must not be relied upon and must be checked on site and verified prior to commencement of work.
3. Where applicable this drawing is to be read in conjunction with other consultants' drawings & calculations.
4. Do not scale from these drawings, except for planning purposes.
5. Any Work undertaken prior to Planning and Building Regulations Approval is done so entirely at the Client/Contractors own risk.

© 2007
- T. Murray

TIM MURRAY MBENG
BUILDING CONSULTANT
6 Middleton Court, Elmer Road
Middleton - on - Sea
West Sussex, PO22 6EH
Tel: 01243 583676

PROJECT DETAIL
23 DEVONSHIRE ROAD, BOGNOR
REGIS, WEST SUSSEX, PO21 2SY

ALTERATIONS & FRONT FENCE

FOR: MS J. AHMADIAN

DRAWING	SCALE
PROPOSED ELEVATIONS	1/100
DATE: MAY 2012	
DRAWN: T. Murray	
DRAWING: 12/228	REVISION: