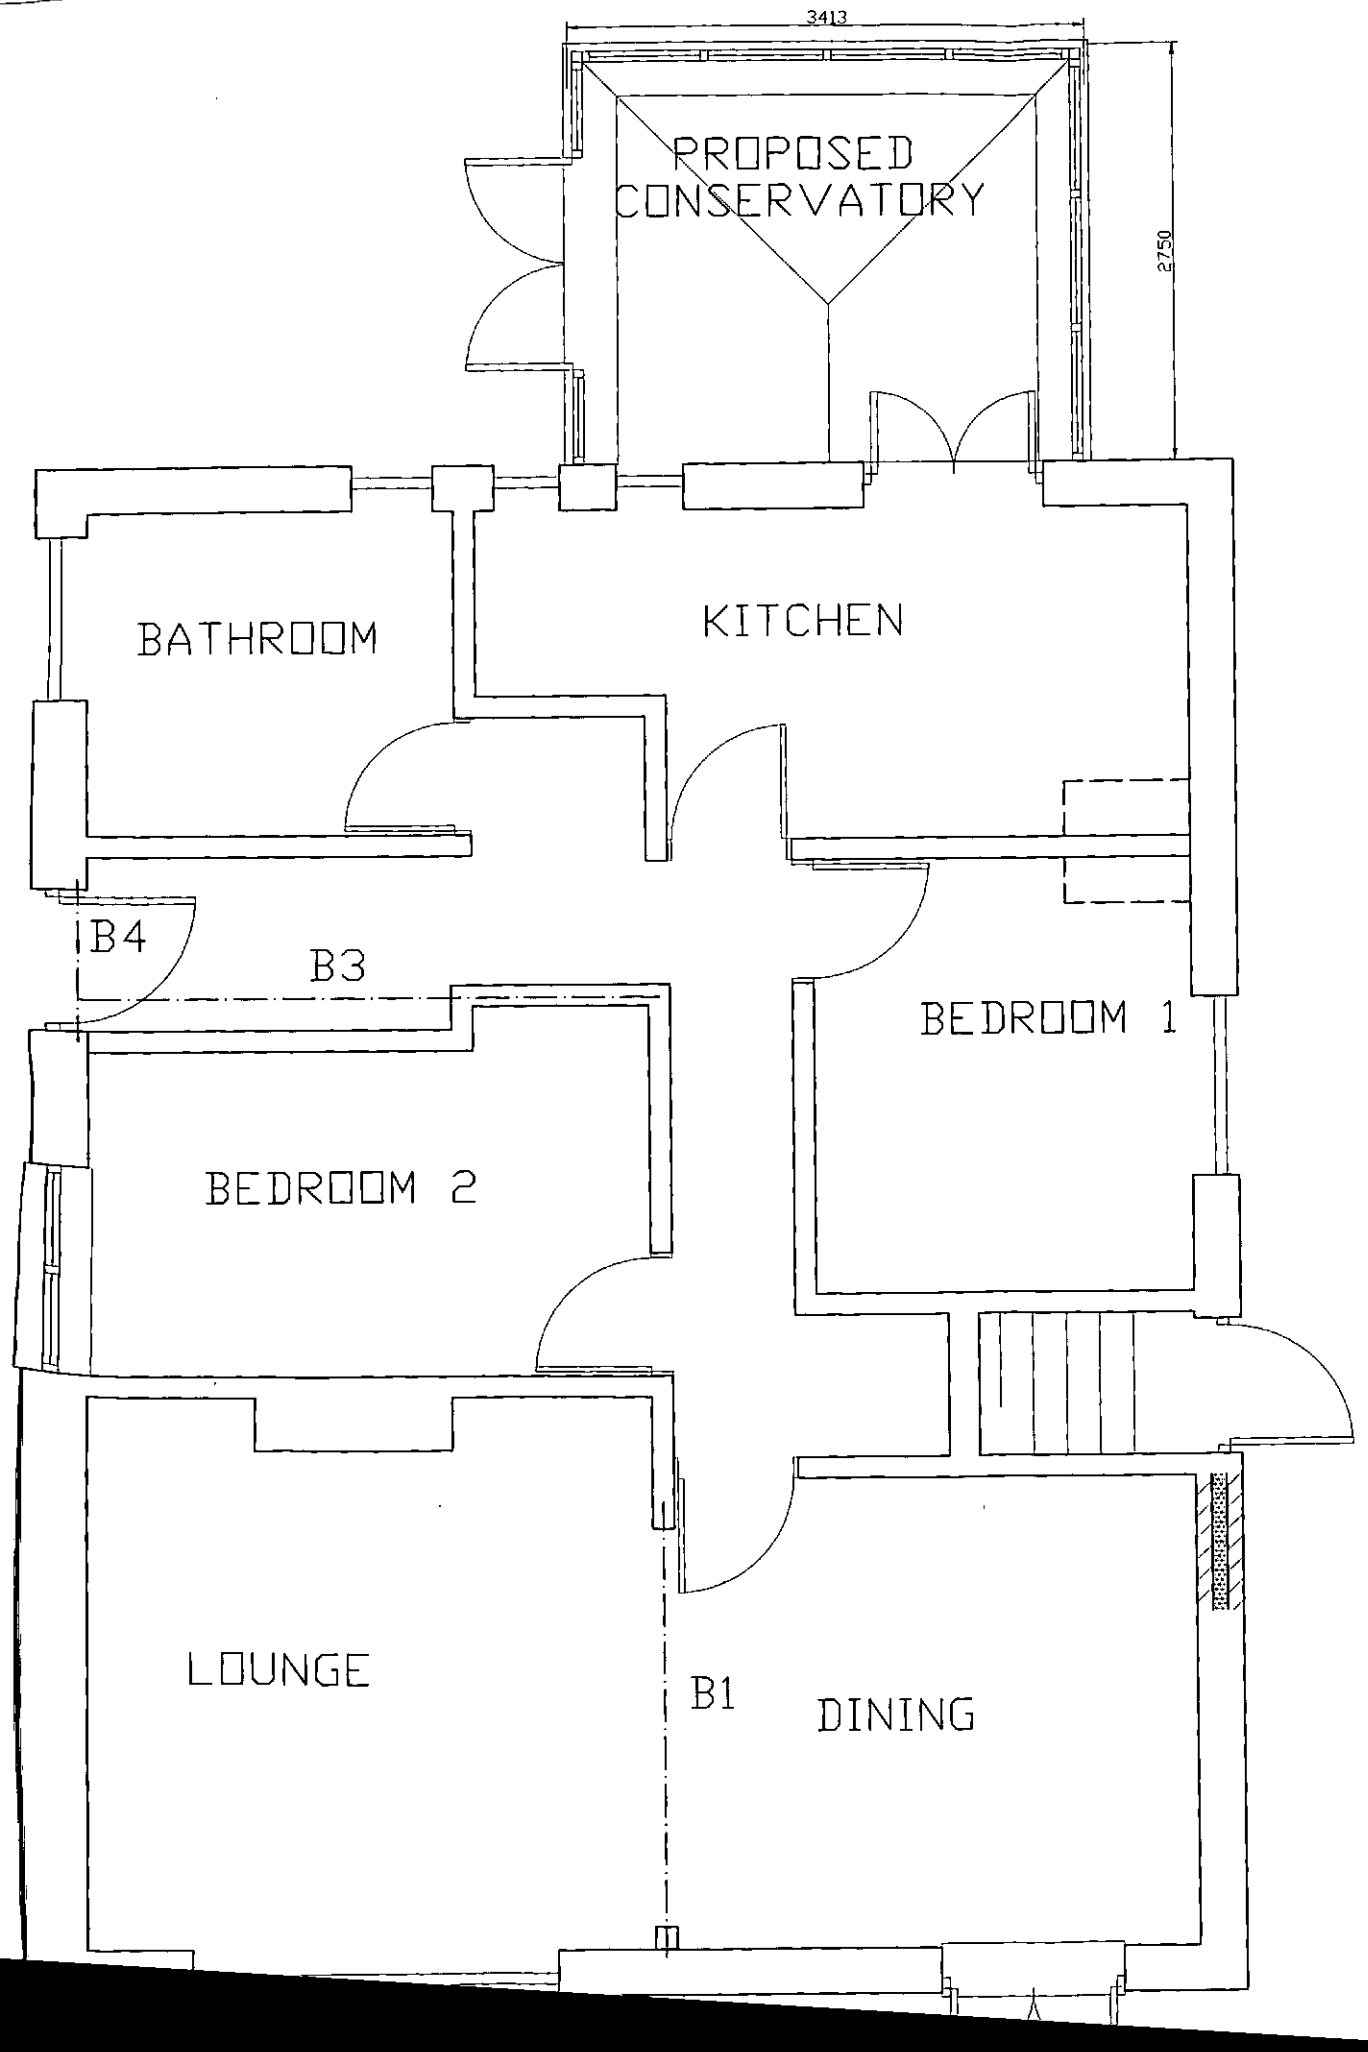

ARUN DISTRICT COUNCIL
No. BR 2444 12
Received 8.10.12.

REVISIONS

Notes
1. These are computerised drawings for the purposes of obtaining planning & building regulations approvals & are based on certain overall measurements.
2. Dimensions shown must not be relied upon and must be checked on site and verified prior to commencement of work.
3. Where applicable this drawing is to be read in conjunction with other consultants' drawings & calculations.
4. Do not scale from these drawings, except for planning purpose
5. Any Work undertaken prior to Planning and Building Regulation Approval is done so entirely at the Client/Contractors own risk

© 2007 - T. Murray

TIM MURRAY MBEng
BUILDING CONSULTANT
6 Middleton Court, Elmer Road
Middleton - on - Sea
West Sussex, PO22 6EH
Tel: 01243 583676
The Association of BUILDING ENGINEERS

PROJECT DETAIL
23 DEVONSHIRE ROAD, BOGNOR REGIS, WEST SUSSEX, PO21 2SY

ALTERATIONS & FRONT FENCE

FOR: MS J. AHMADIAN

DRAWING **SCALE**
PROPOSED GROUND FLOOR **1/50**
DATE: MAY 2012
DRAWN: T. Murray
DRAWING: 12/22/2 **REVISION:**