



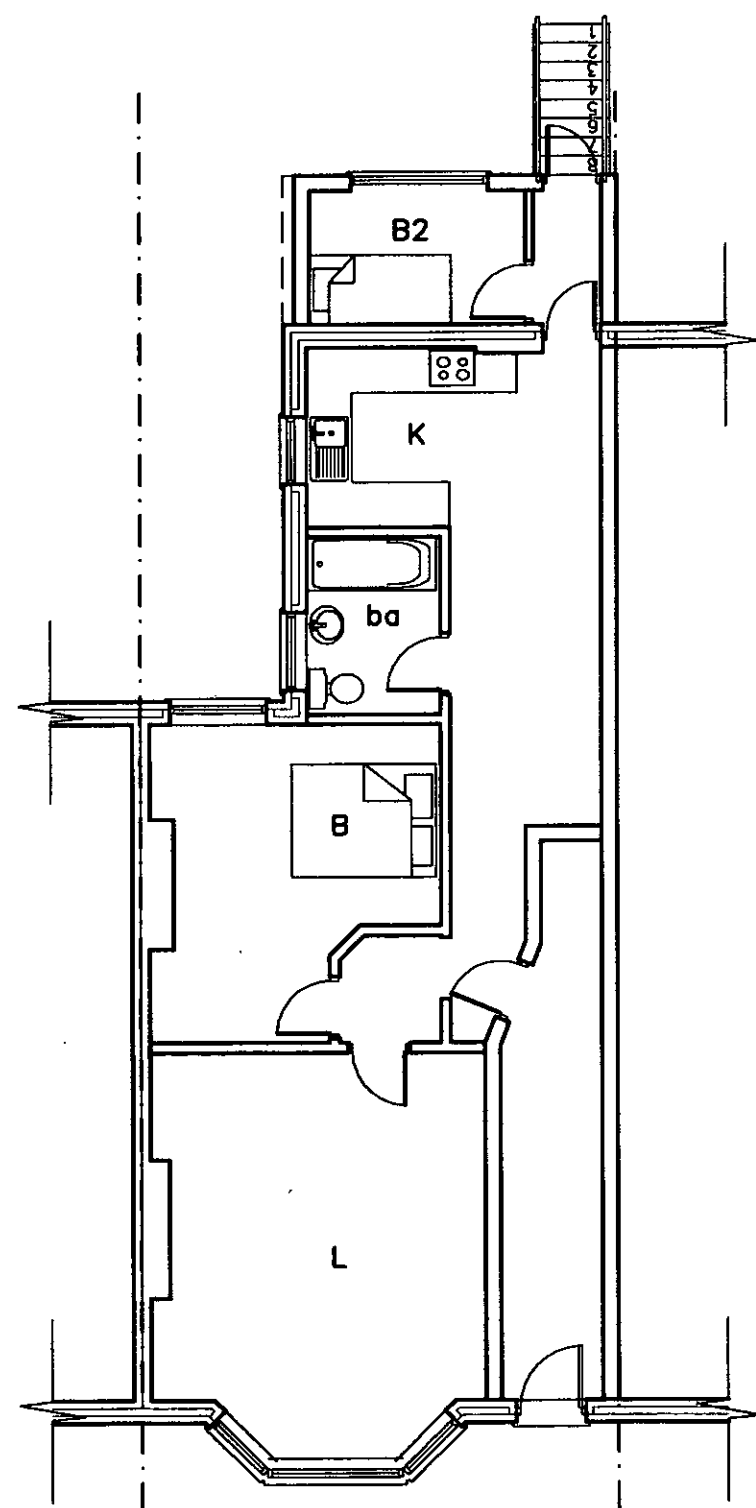

EXISTING

New balcony

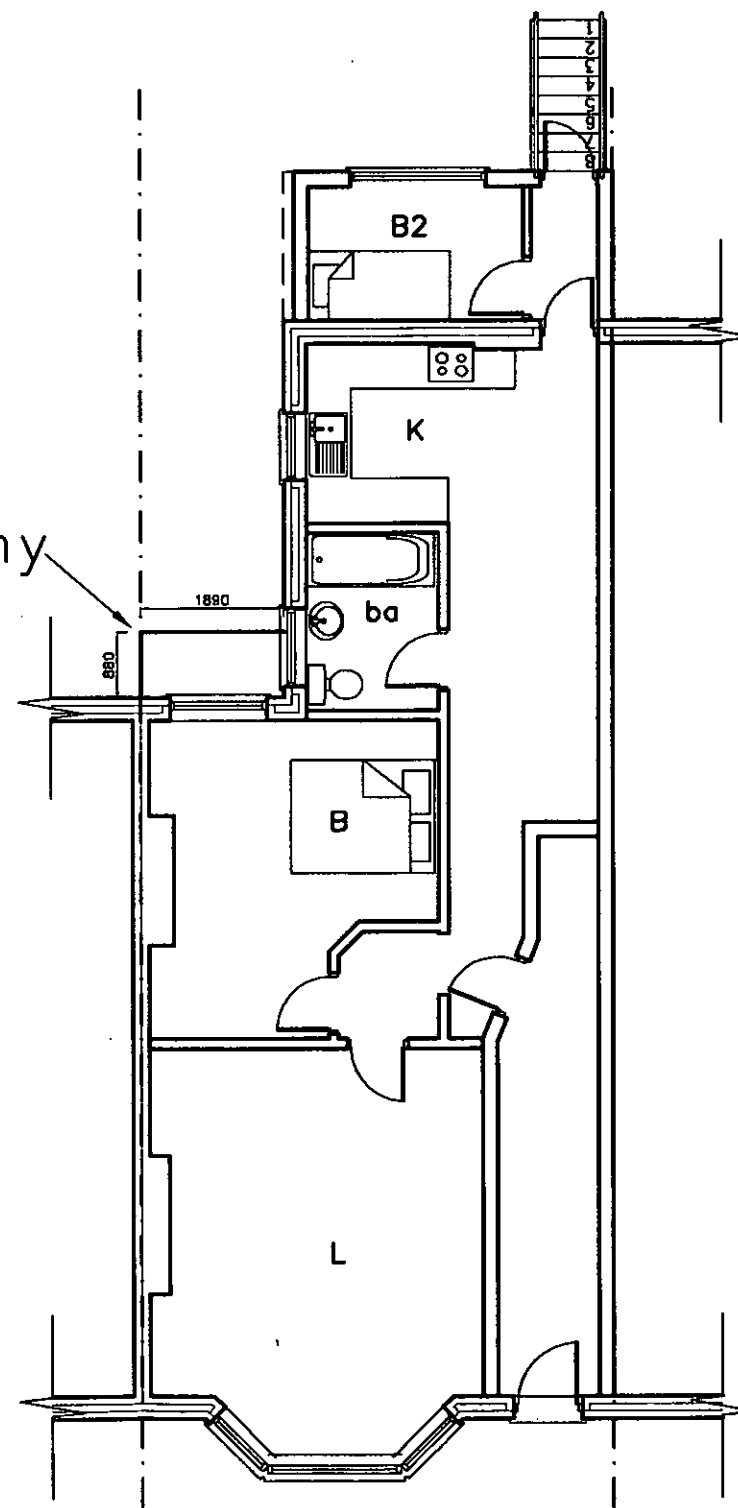

PROPOSED

Flat 1, 3 Park Road
Bognor Regis

PLANS

Scale 1 : 100
Date 09/09/13
Drawn ALB

Revisions

PAR-001⁰