



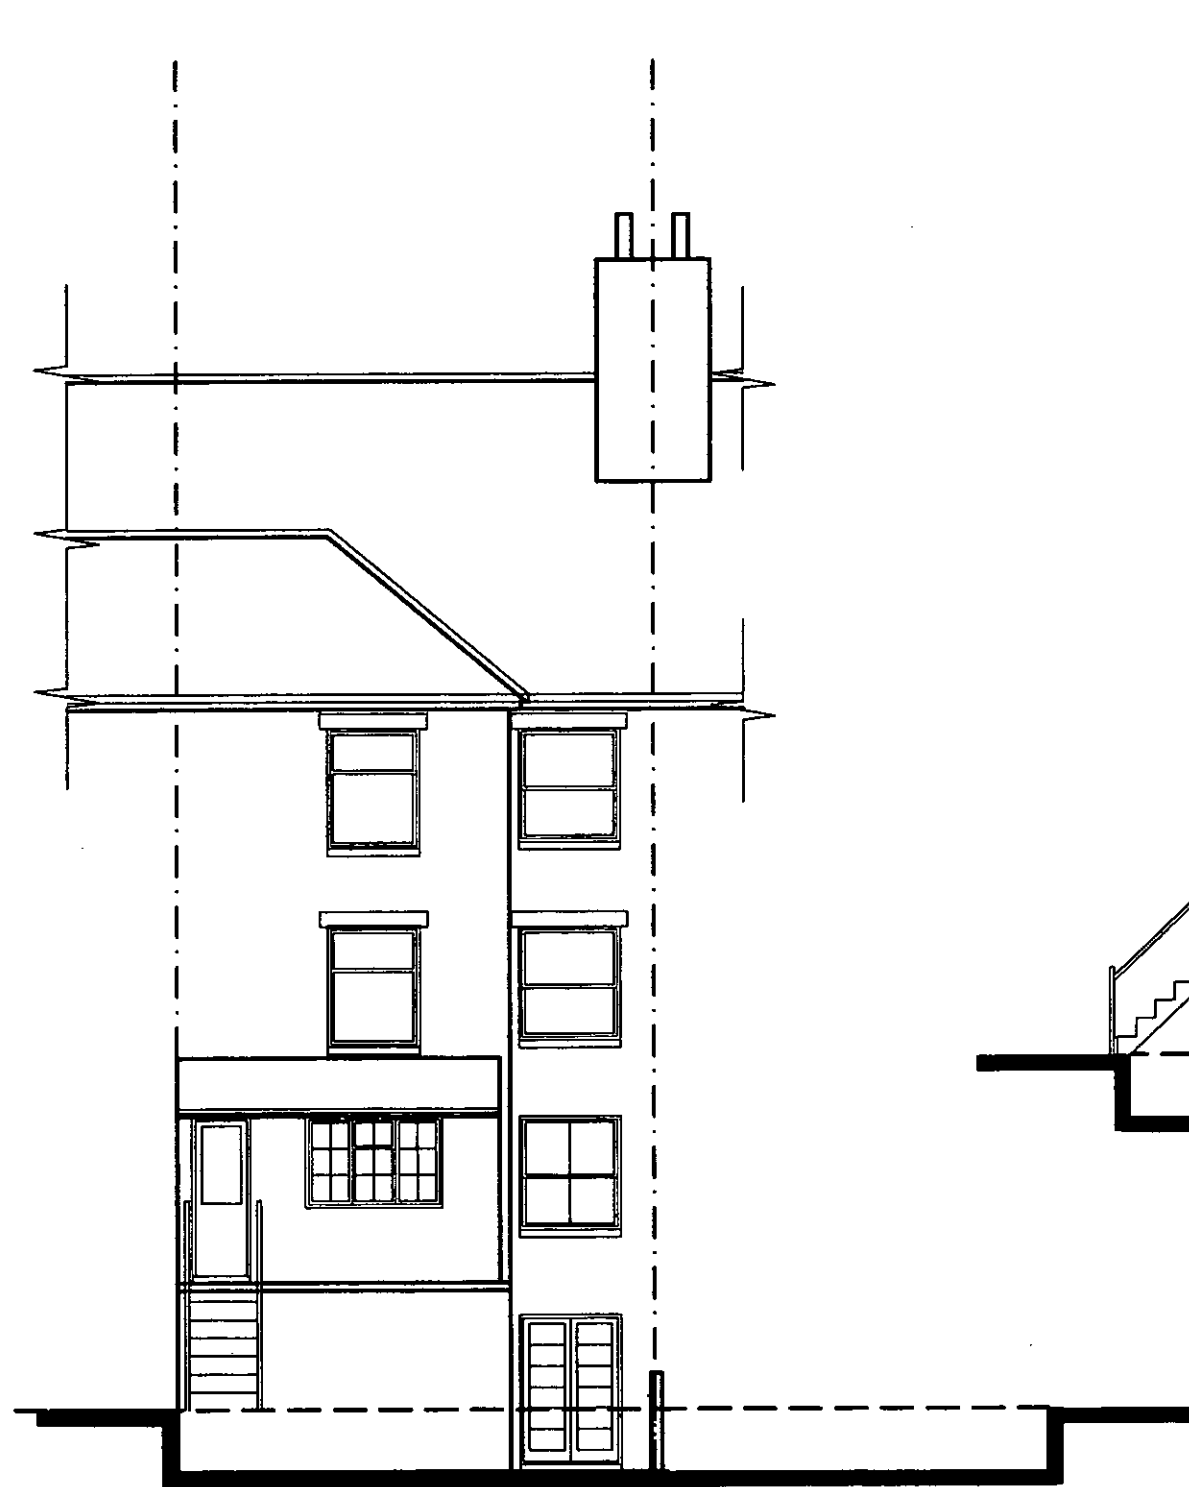

EAST

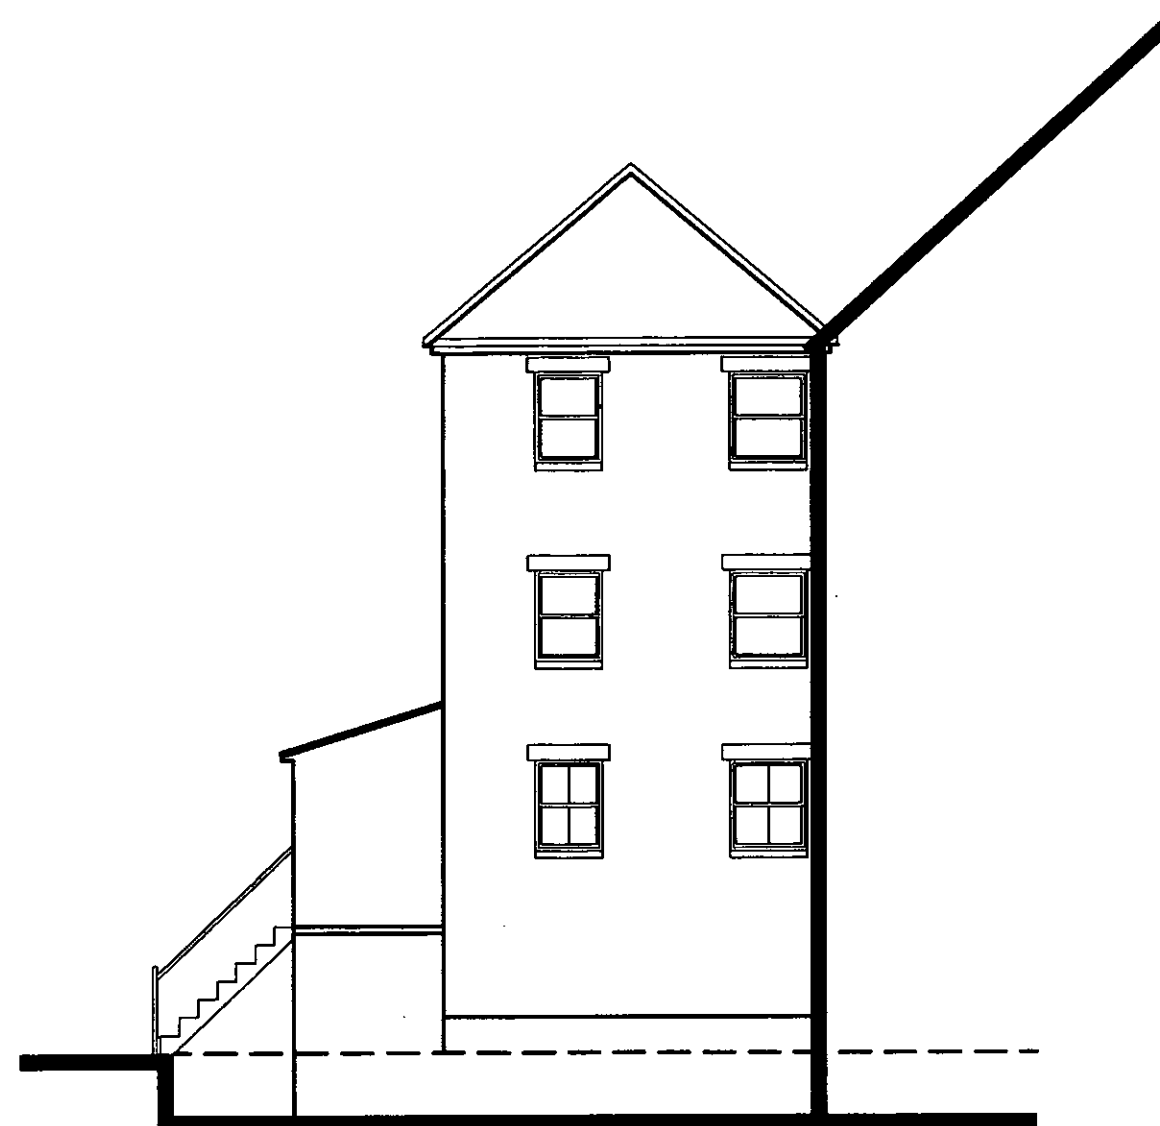

NORTH

Flat 1, 3 Park Road
Bognor Regis

EXISTING
ELEVATIONS

Scale 1 : 100
Date 09/09/13
Drawn ALB

Revisions

PAR-002⁰

metres

10

20

30