

Number 4 Waterloo Square


Approximate position of demolished building



Existing Waterloo Square Elevation


Approximate position of demolished building

Number 4 Waterloo Square

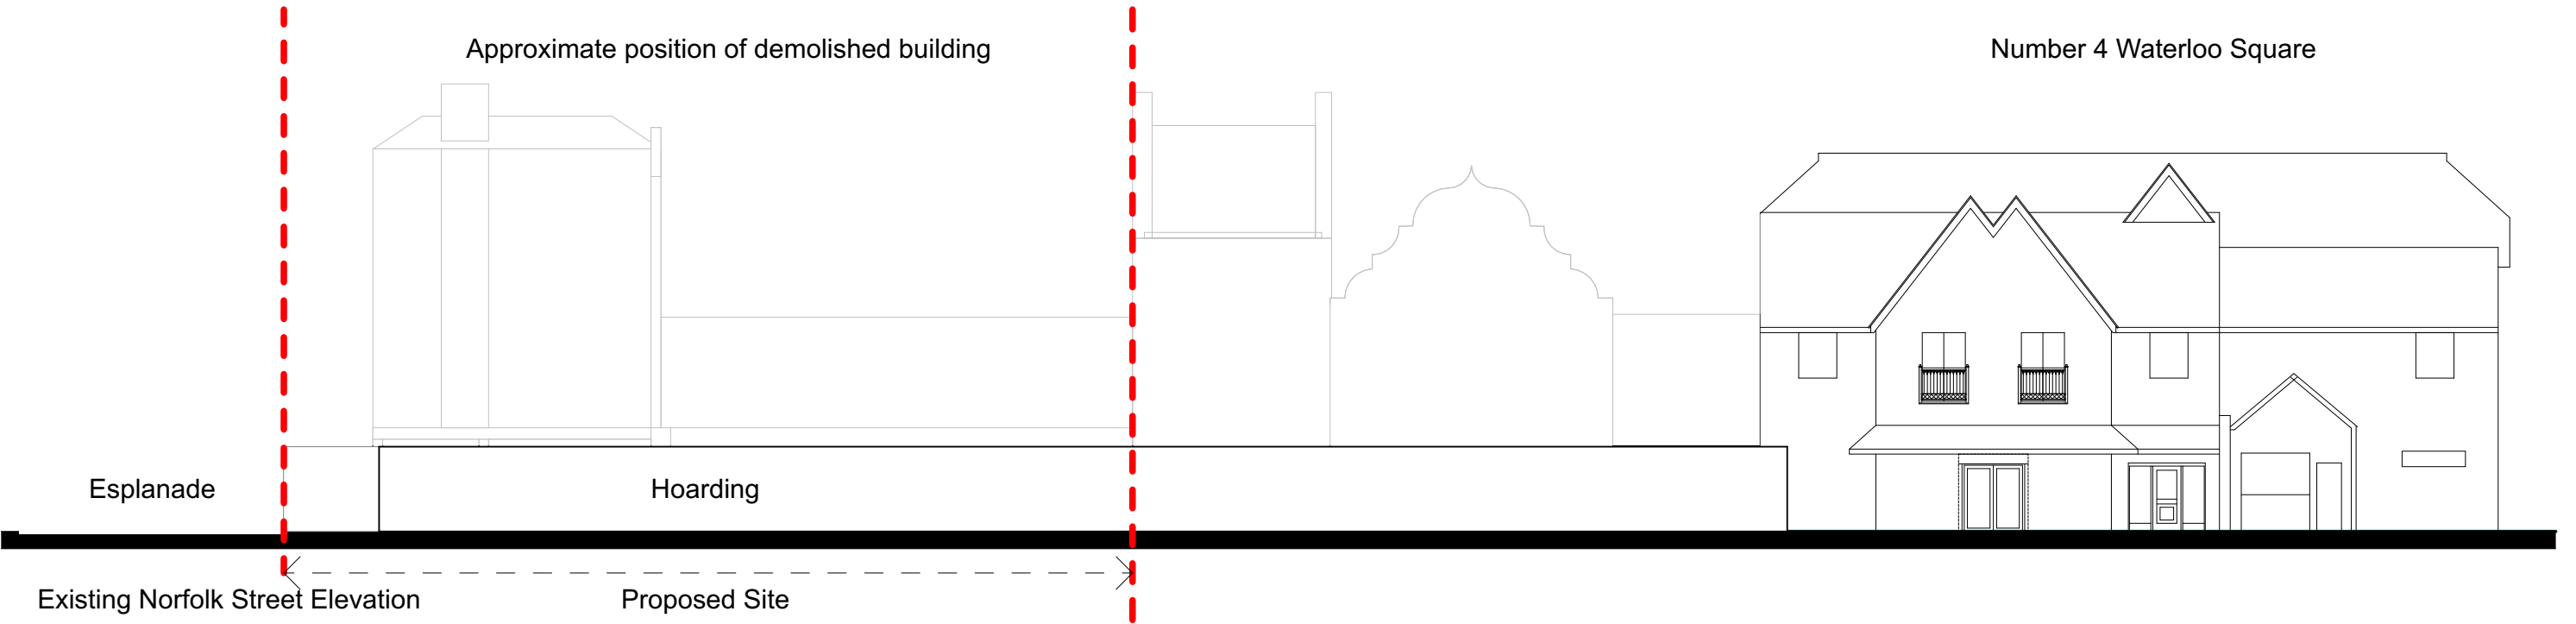

Existing Norfolk Street Elevation

Proposed Site

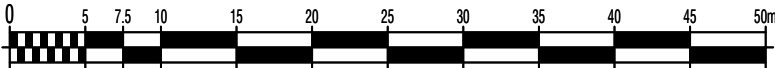

Revisions	Date (yyymmdd)	Description	Notes
-----------	----------------	-------------	-------

Project Title:
Waterloo Square, Bognor Regis

Document Title:
Existing Elevations

Drawing Scale / Sheet Size:
1:200 @ A3

Drawing Status:
PLANNING

Date:
06.10.2020

Drawn by / Checked by:
SR / GG

Client:
B5 ltd

Drawing Number / Revision:
18.103.110

HGP
ARCHITECTS

Furzehall Farm
Wickham Road, Fareham
Hampshire, PO16 7JH

01329 283225
email@hgp-architects.co.uk