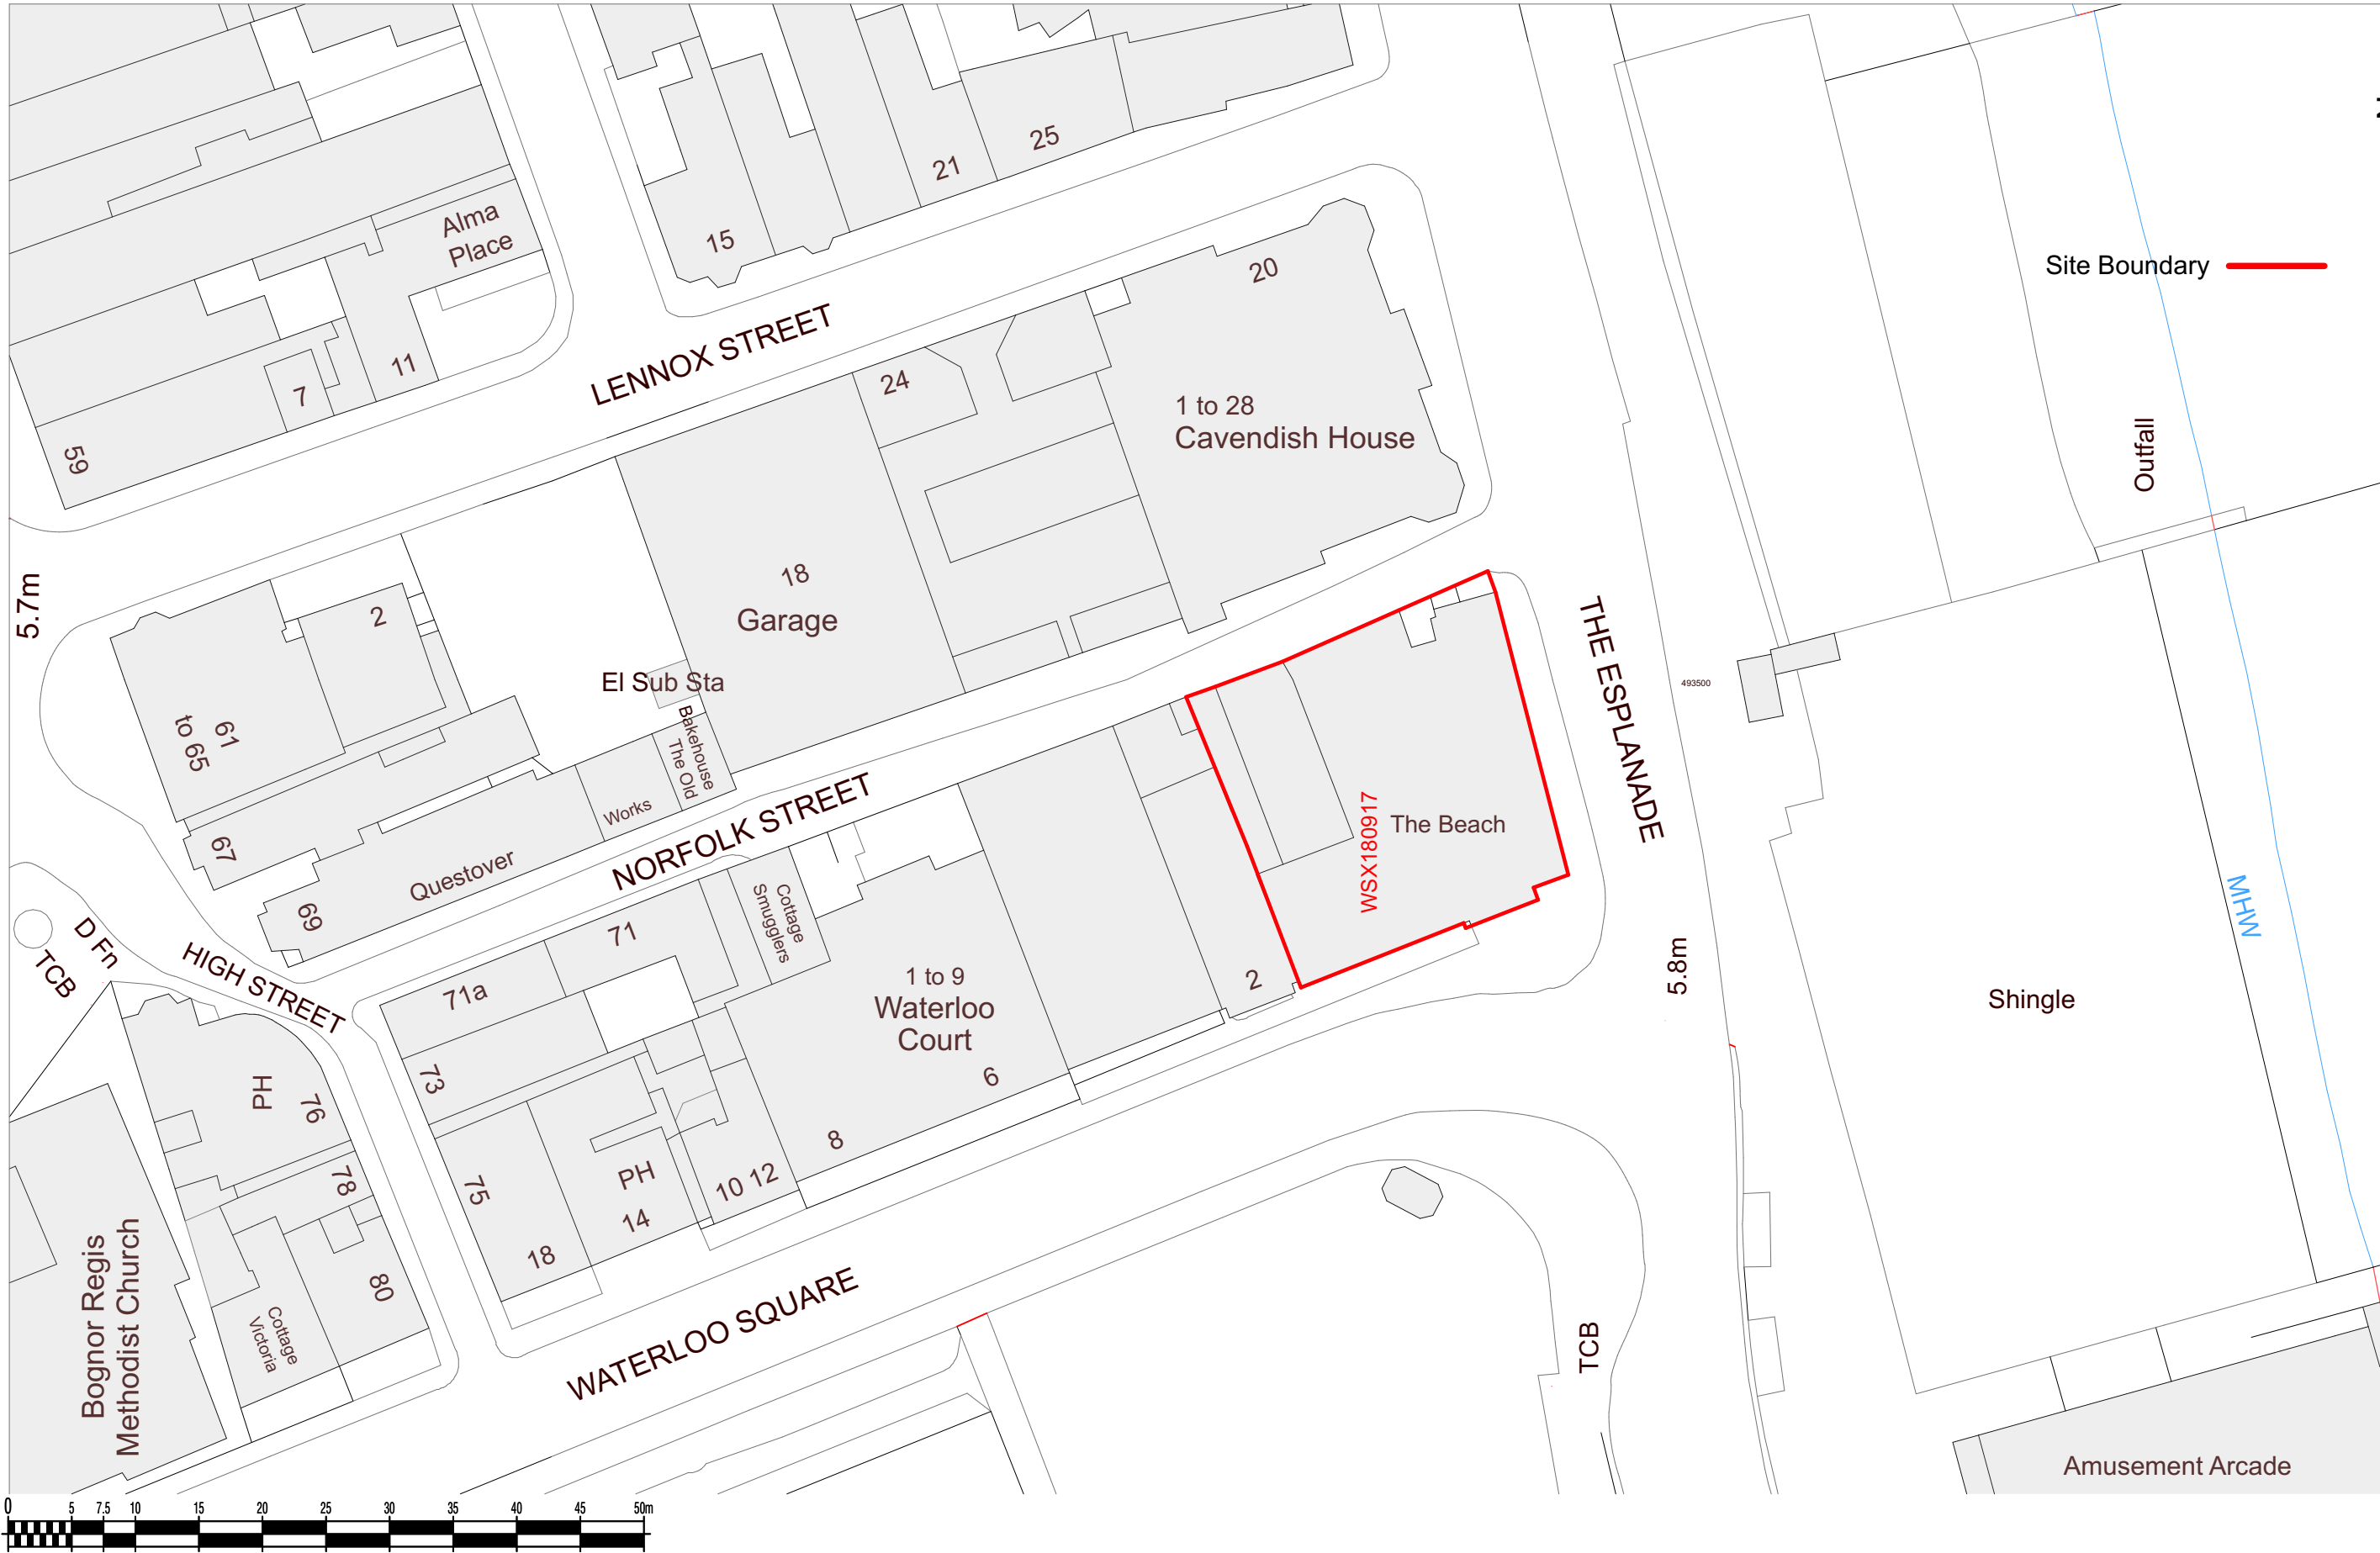


Revisions	Date (yyymmdd)	Description
-----------	----------------	-------------

Notes
Ordnance Survey, (c) Crown Copyright 2018. All rights reserved. Licence number 100022432

Project Title:
Waterloo Square, Bognor Regis

Document Title:
Site Location Plan

Drawing Scale / Sheet Size:
1:500 @ A3

Drawing Status:
PLANNING

Date:
06.10.20

Drawn by / Checked by:
SR / GG

Client:
B5 ltd

Drawing Number / Revision:
18.103.100

HGP
ARCHITECTS

Furzehall Farm
Wickham Road, Fareham
Hampshire, PO16 7JH

01329 283225
email@hgp-architects.co.uk