
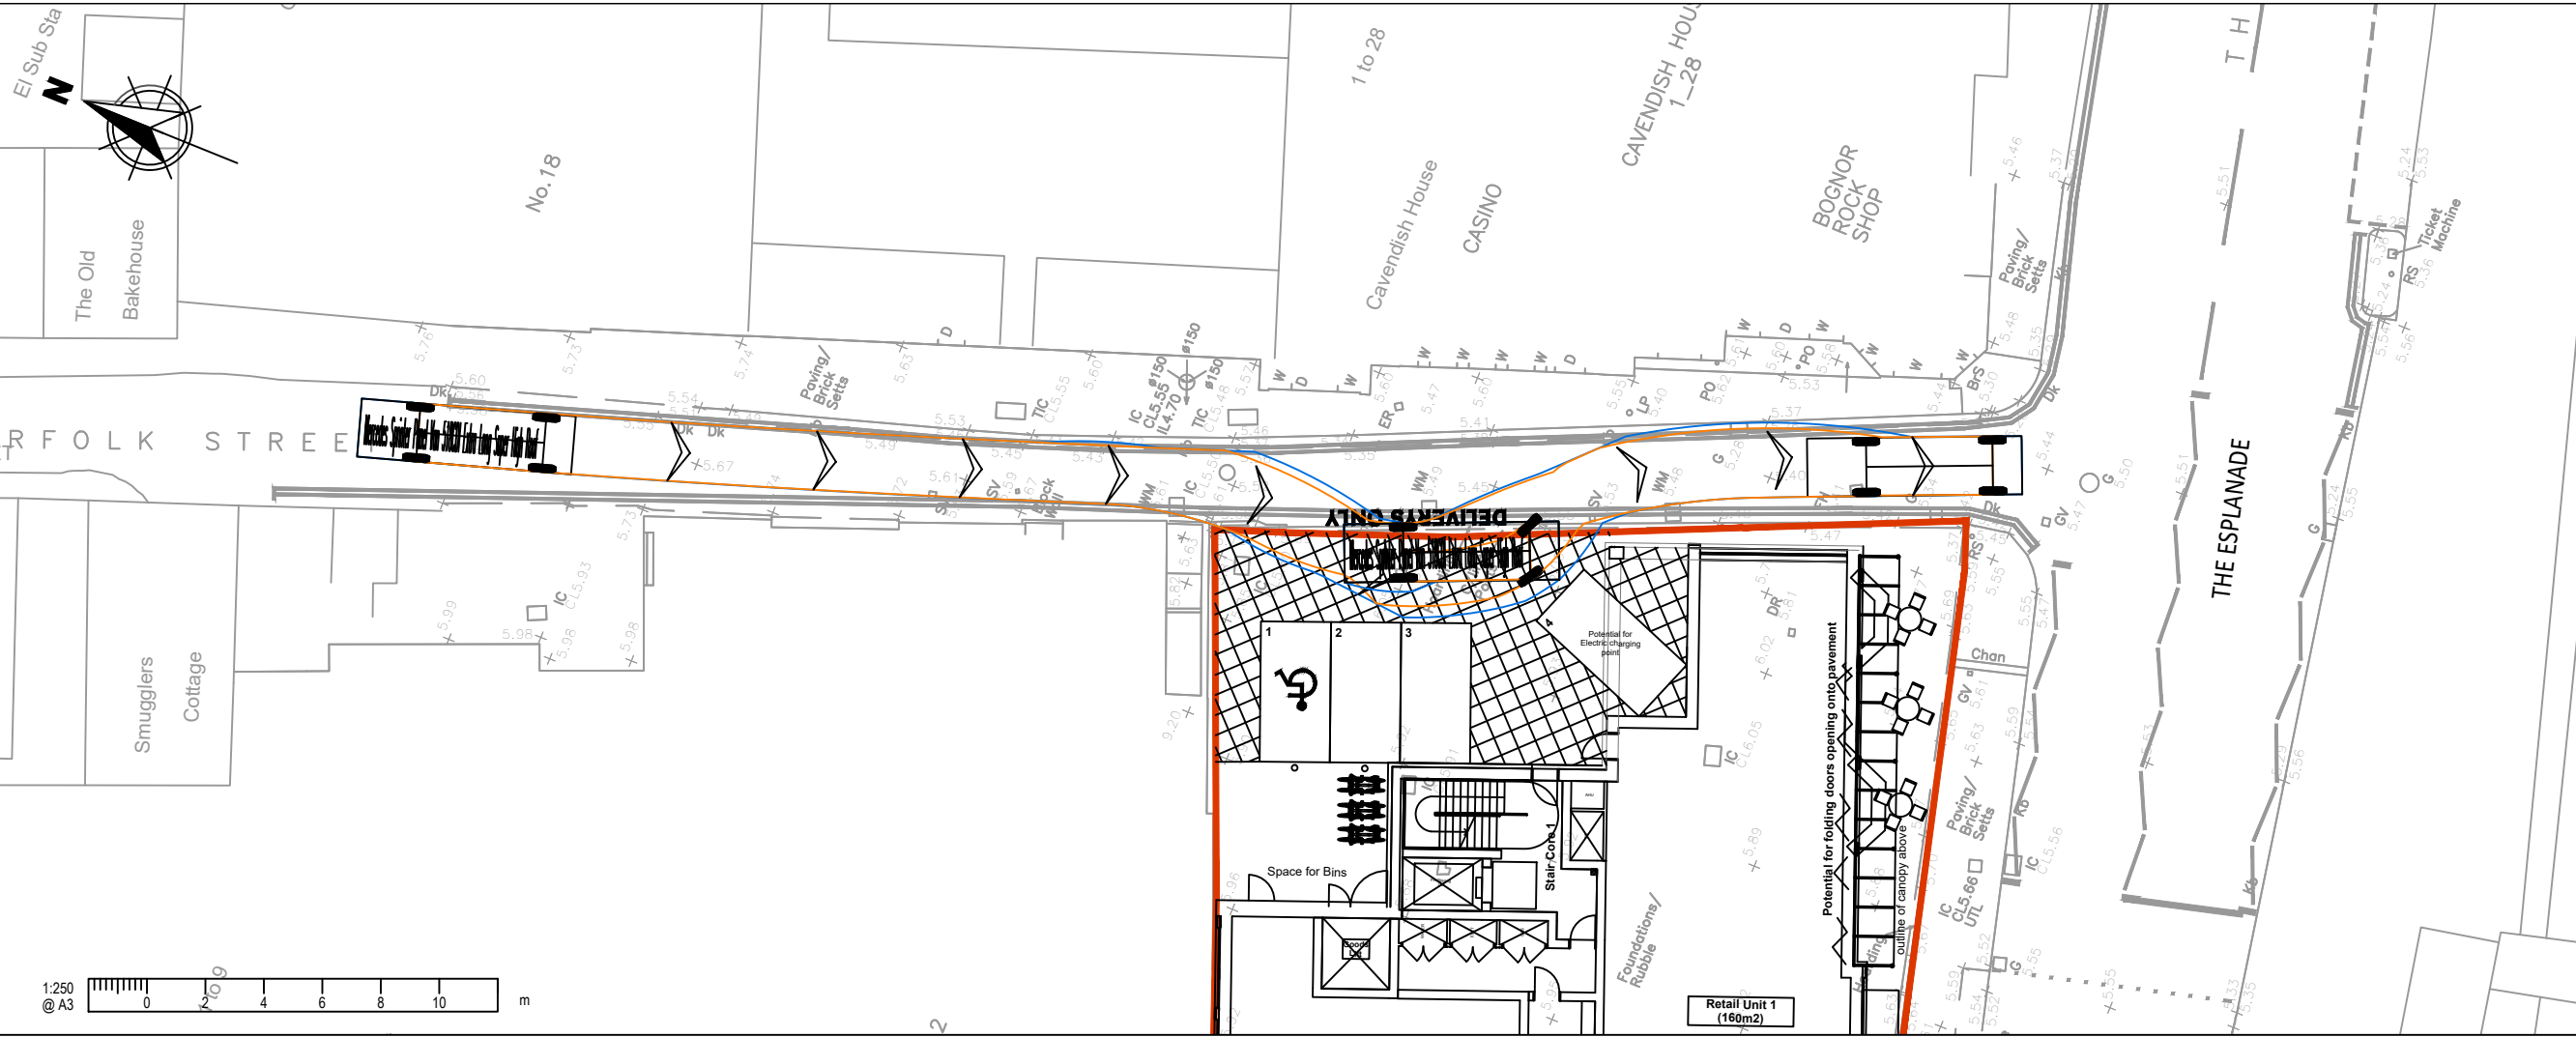


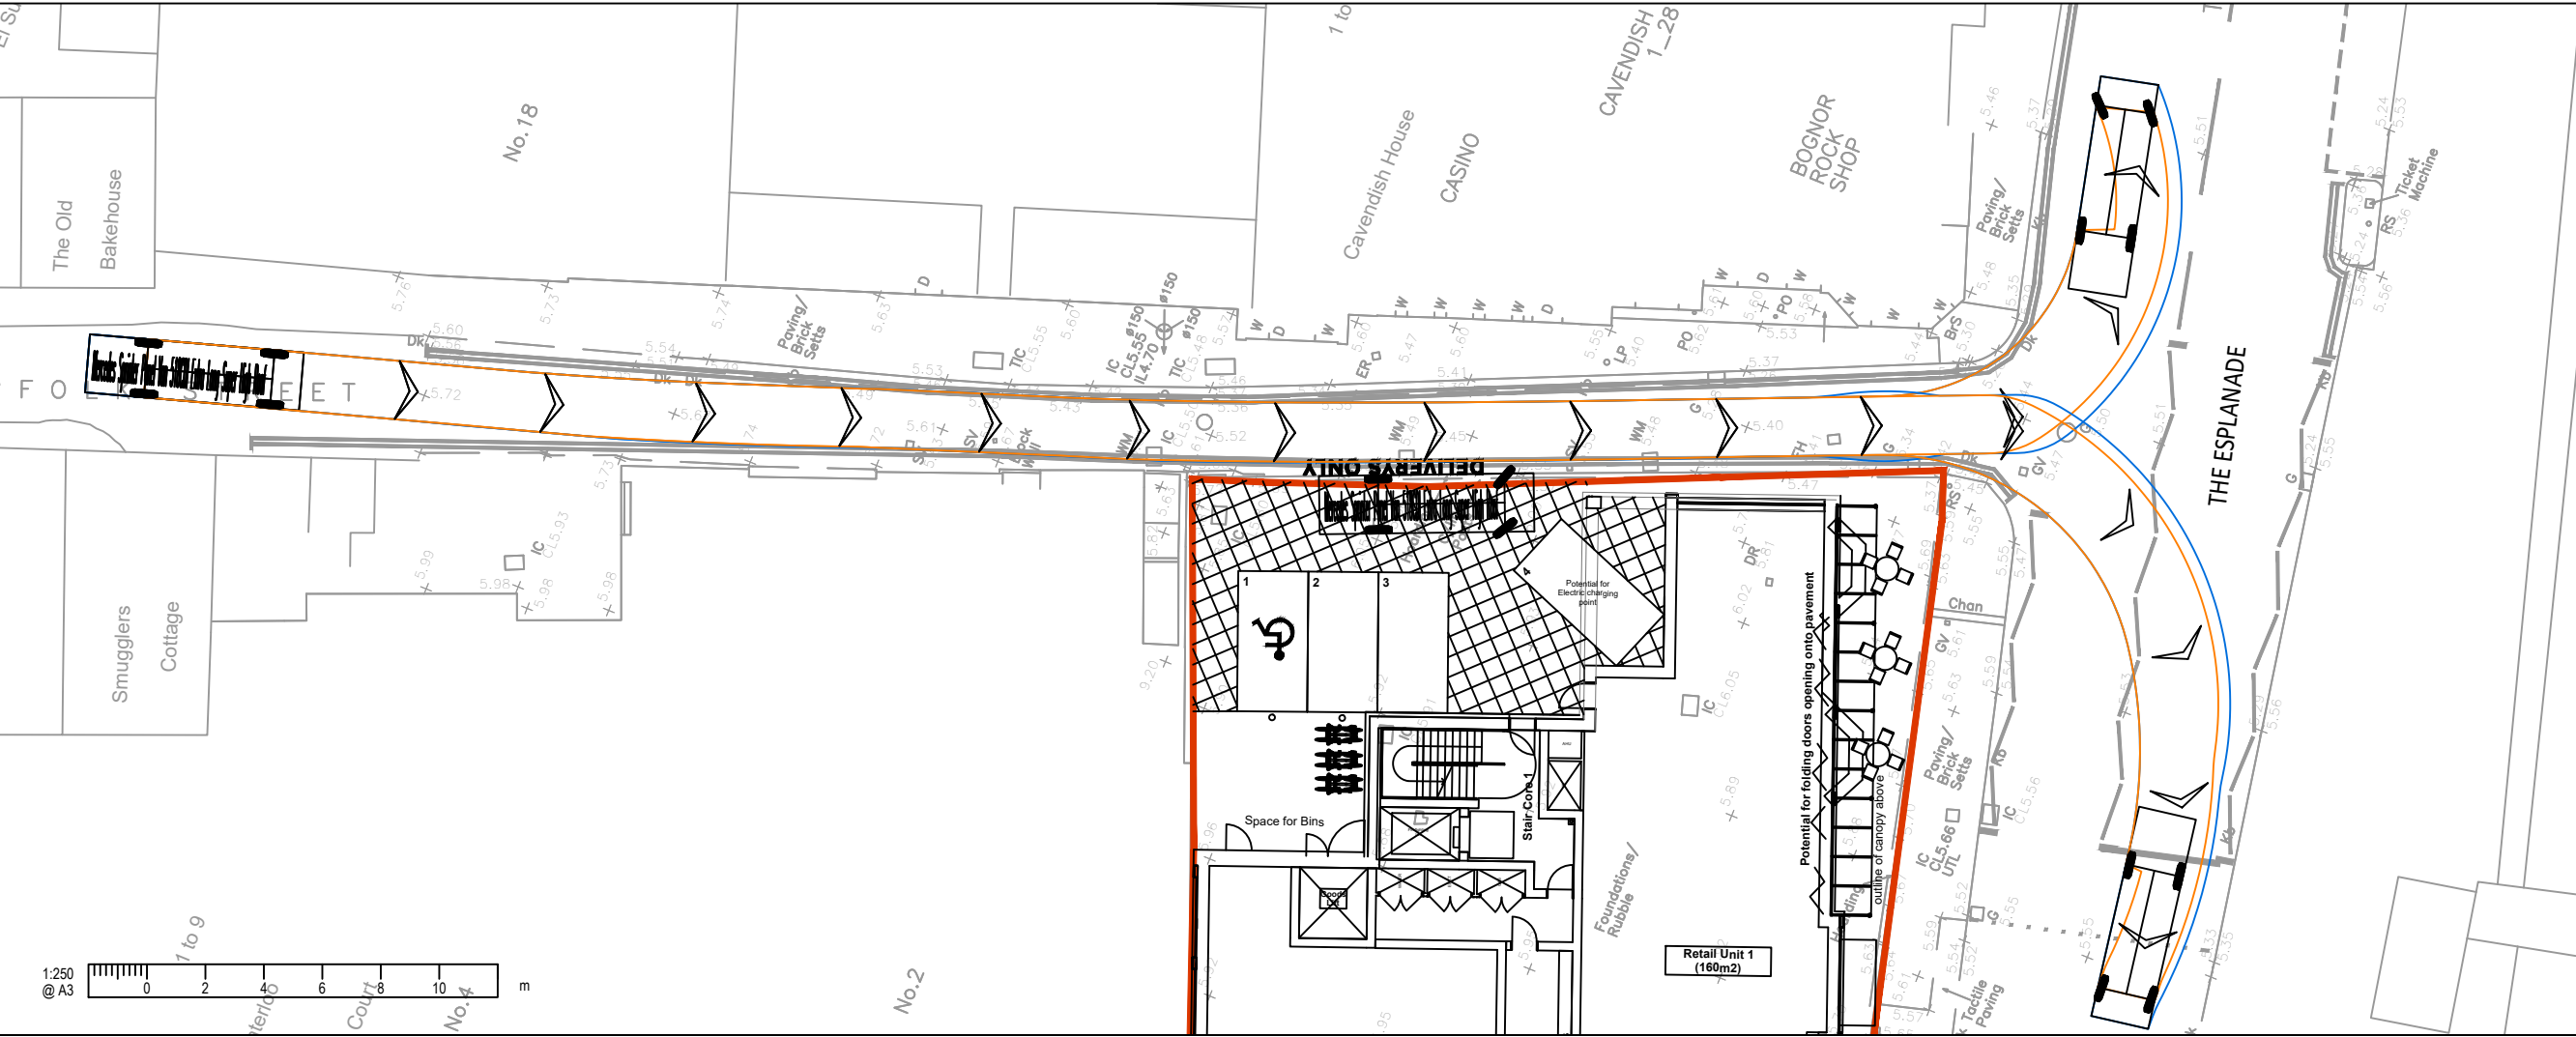


NOTES

A3

- This drawing is to be read in conjunction with all other Bright Plan drawings, and with all relevant Architect's and Engineer's drawings and specification. Any discrepancies found are to be reported immediately to the Engineer.
- Bright Plan accepts no responsibility for inaccuracies in data provided by third parties such as topographic surveys or Ordnance Survey mapping.
- Do not scale, work to figured dimensions only. All dimensions are in millimeters unless noted otherwise and all levels are in metres from the topographic survey datum.
- Any information given regarding existing underground services is given in good faith after consultation with the relevant authority, however accuracy is not certain.

-LEGEND-

- Site Boundary
- Highway Boundary
- Existing Road Markings

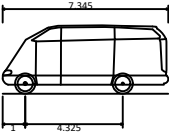

Mercedes Sprinter Panel Van 518CDI
Extra Long Super High Roof
Overall Length 7.345m
Overall Width 1.993m
Overall Body Height 3.030m
Min Body Ground Clearance 0.400m
Track Width 1.993m
Lock to lock time 5.00s
Wall to Wall Turning Radius 7.800m

-	Original Issue	11/11/2020
Rev.	Amendments	Date



BRIGHT PLAN
Transport Planning and Civil Engineering Consultants
2 West Barn, Norton Lane, Chichester, West Sussex PO20 3AF
Tel: 01243 210418 Email: enquiries@bpcivils.co.uk
www.bpcivils.co.uk

Drawing Status	FINAL		
Client	B5 Ltd		
Project	Waterloo Square, Bognor Regis		
Drawing Title	Delivery Vehicle Swept Path Alaysis		
Scale	1:250	Date	Nov 20
Drawn By	SMO	Checked	ALB
Drawing No.	2020-6153-003		Rev.
		-	