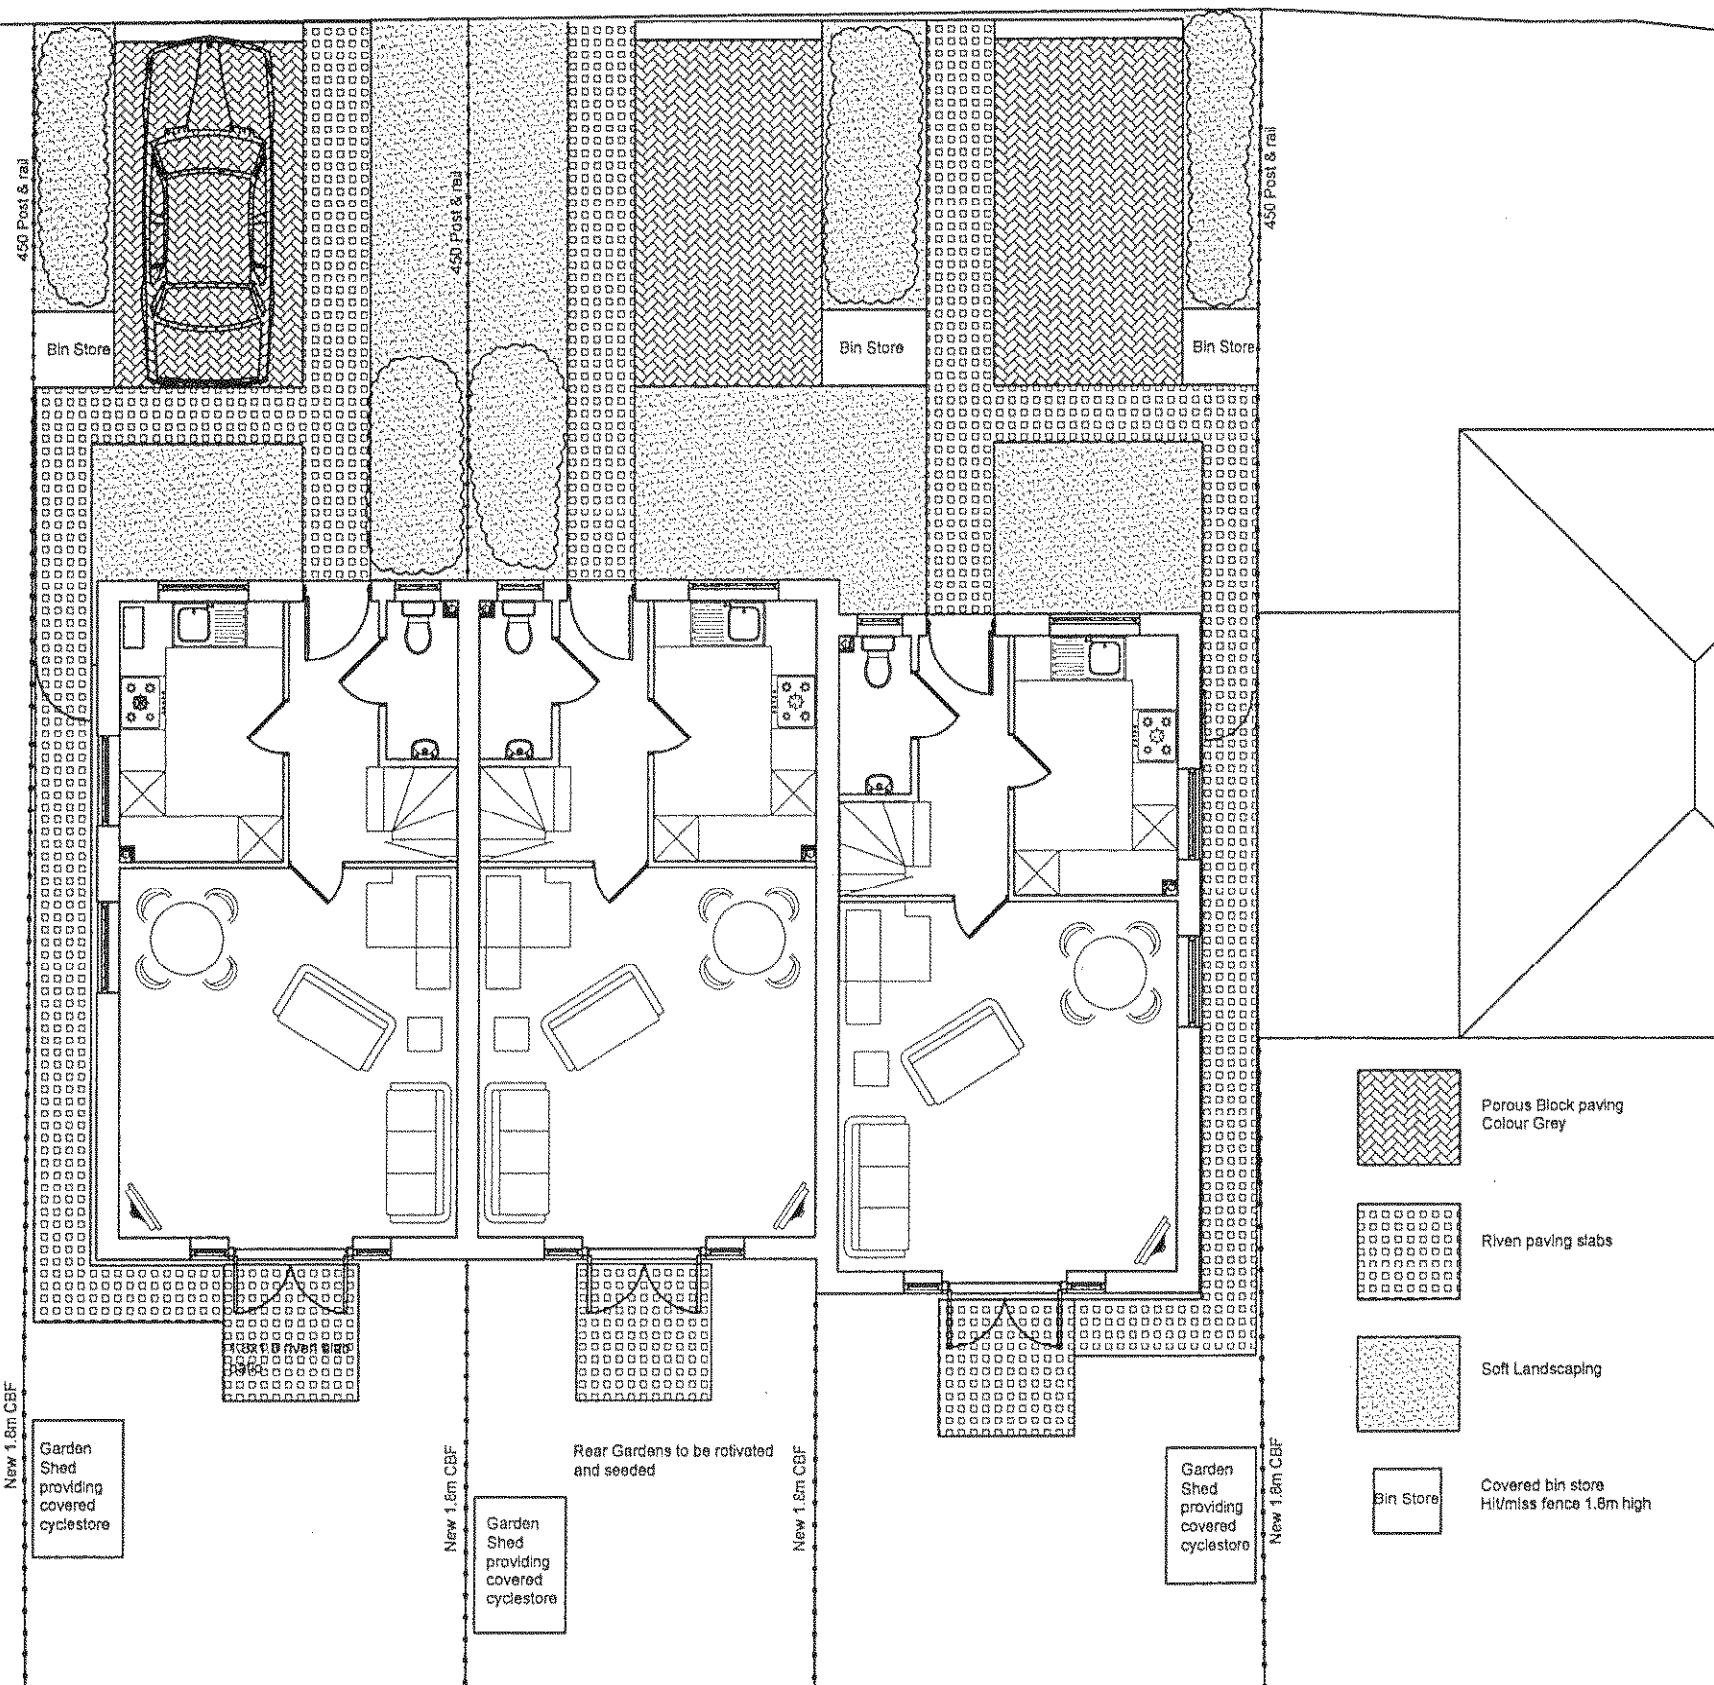


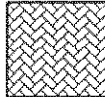
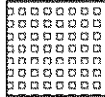
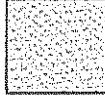
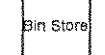


Hard/softlandscaping specification

The block paved areas are to be constructed in pourous Greybrindle.
 Lanscaping
 Herbatious Borders with Hebe Blue Gem, Lavendula Munjstead & Cystus Corbariesis.
 Each unit to have tree in the rear garden such as Acer Cabestre.
 All other areas to be turfed. Rear garden to be rotatvated and seeded.

Fences to be 1.8m high cbf, front to be 450mm high post and rail timber fencing.

ARUN DISTRICT COUNCIL				
No.	82	245	09	DOC
Received				

-  Porous Block paving
Colour Grey
-  Riven paving slabs
-  Soft Landscaping
-  Bin Store
Covered bin store
Hit/miss fence 1.8m high

**MCW
DEVELOPMENT LTD**
 Tel 01243 871250

Project
 91 Gravits Lane
 Bognor Regis
 West Sussex
 PO21 5LN

Drawing Title
 External Works

Drawing No.
 192-501

Revision
 Scale 1:100 Date June 09
 Drawing Status for Comment
 Drawn By Checked By

Rev Description By Date

Client
 Mackay Homes