



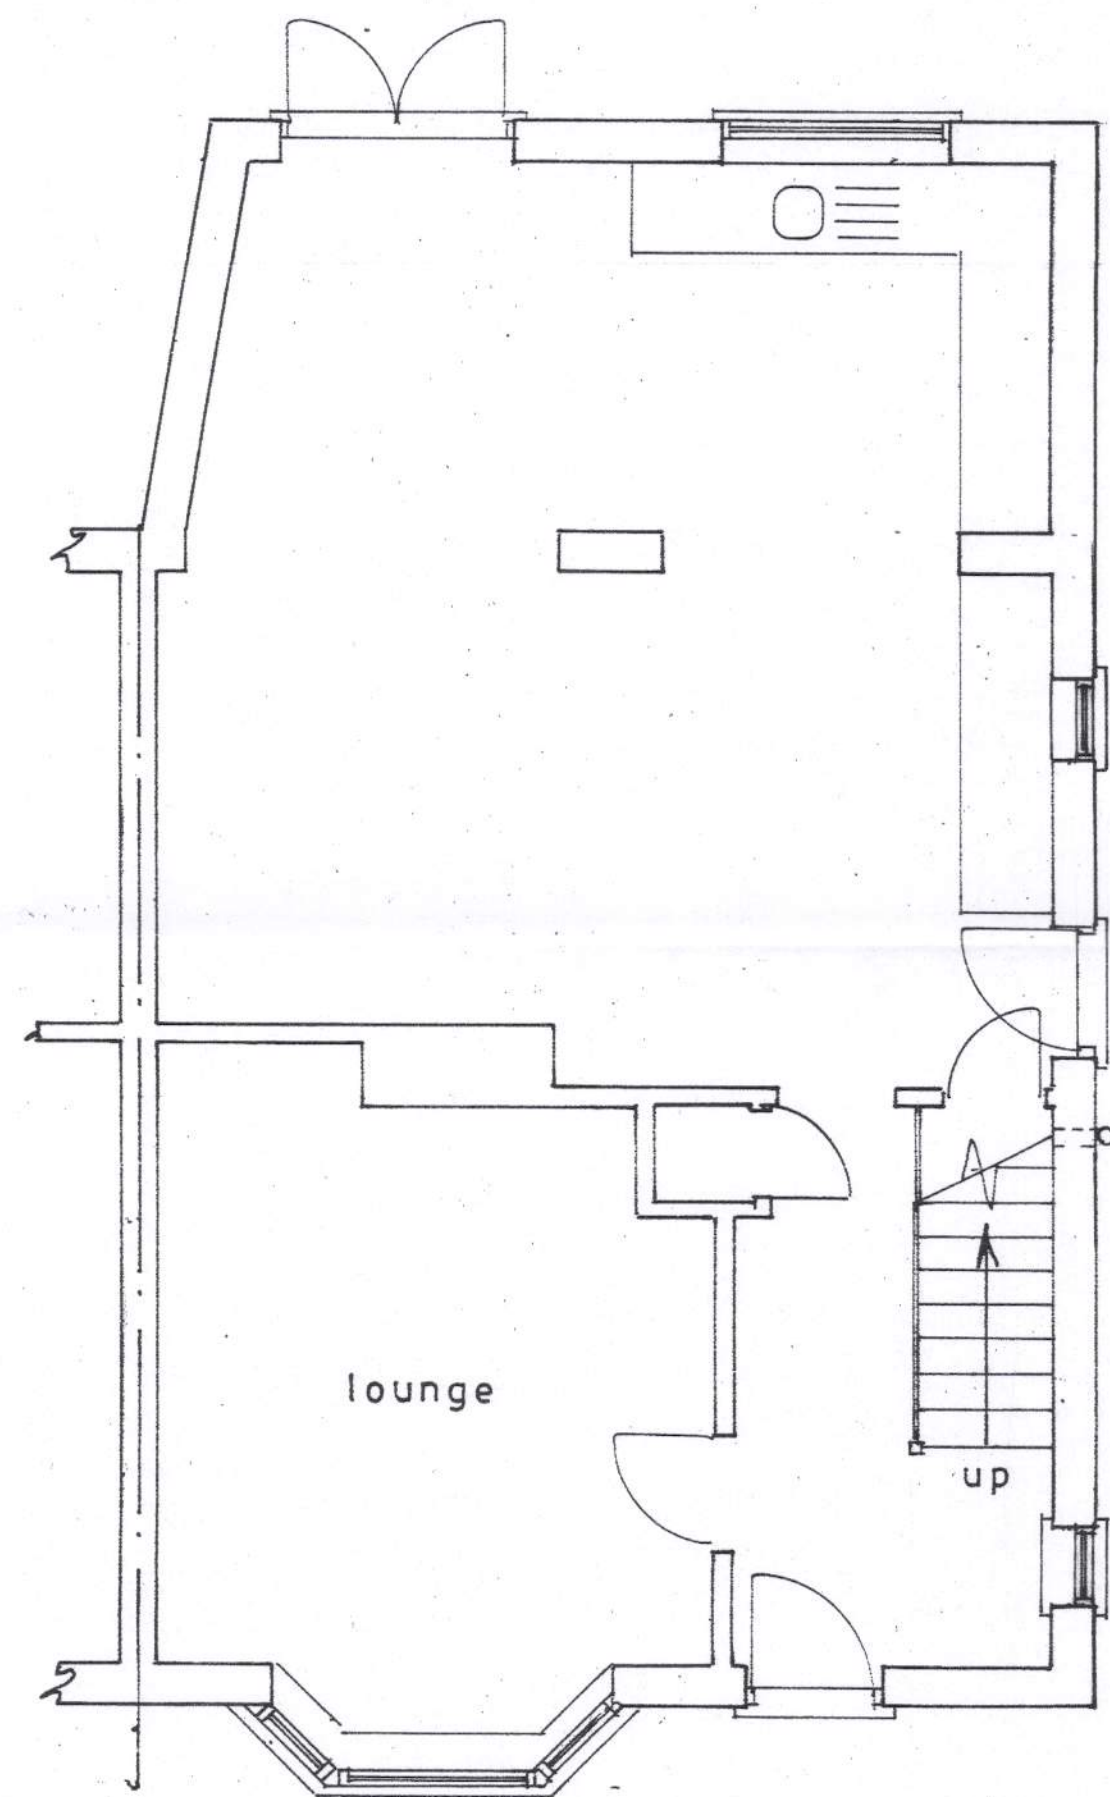

Plan
1 : 50

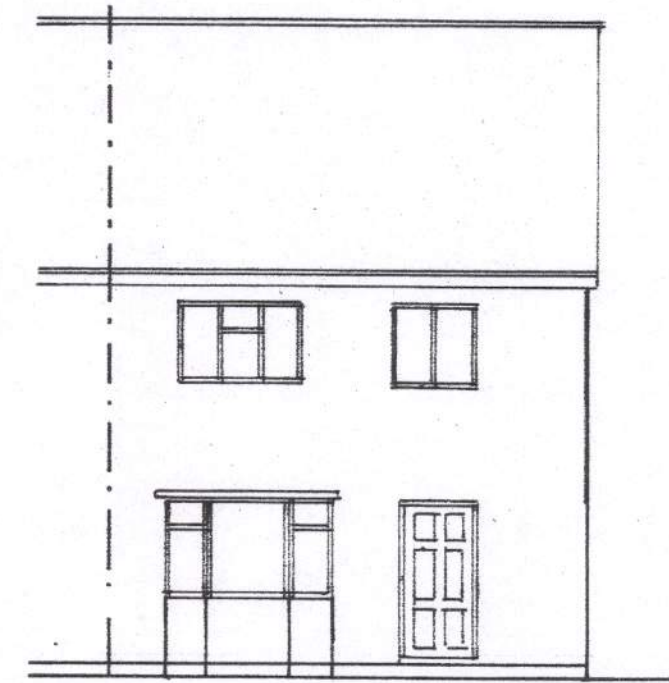


east




south
1 : 100



north

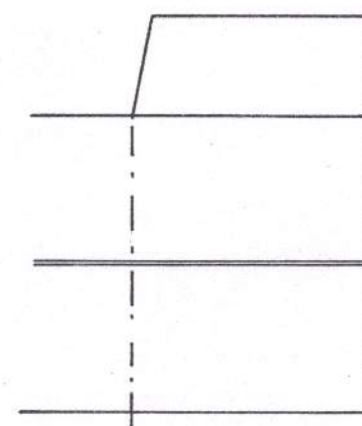

roof plan
1 : 200

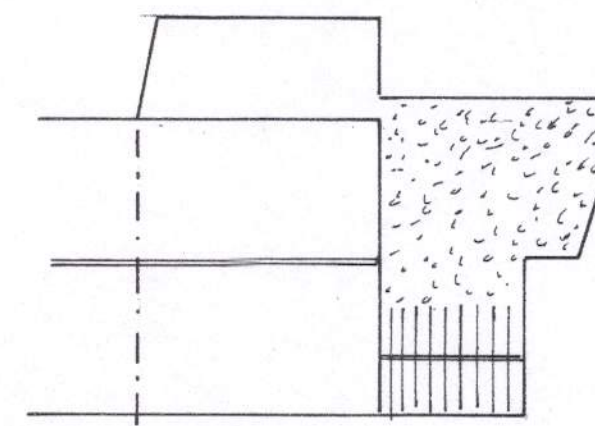

proposed roof plan

Existing

PROPOSED SINGLE STOREY ANNEXE EXTENSION AT 28, HATHERLEIGH GARDENS, BOGNOR REGIS
FOR MRS. S. HULL.

sheet 3 of 3

Bryan Butcher
Rainbow Cottage
Nyetimber Lane
Bognor Regis PO21 3JX
01243 266871
07973 233442
bryan.butcher@btinternet.com
www.bryanbutcher.com