



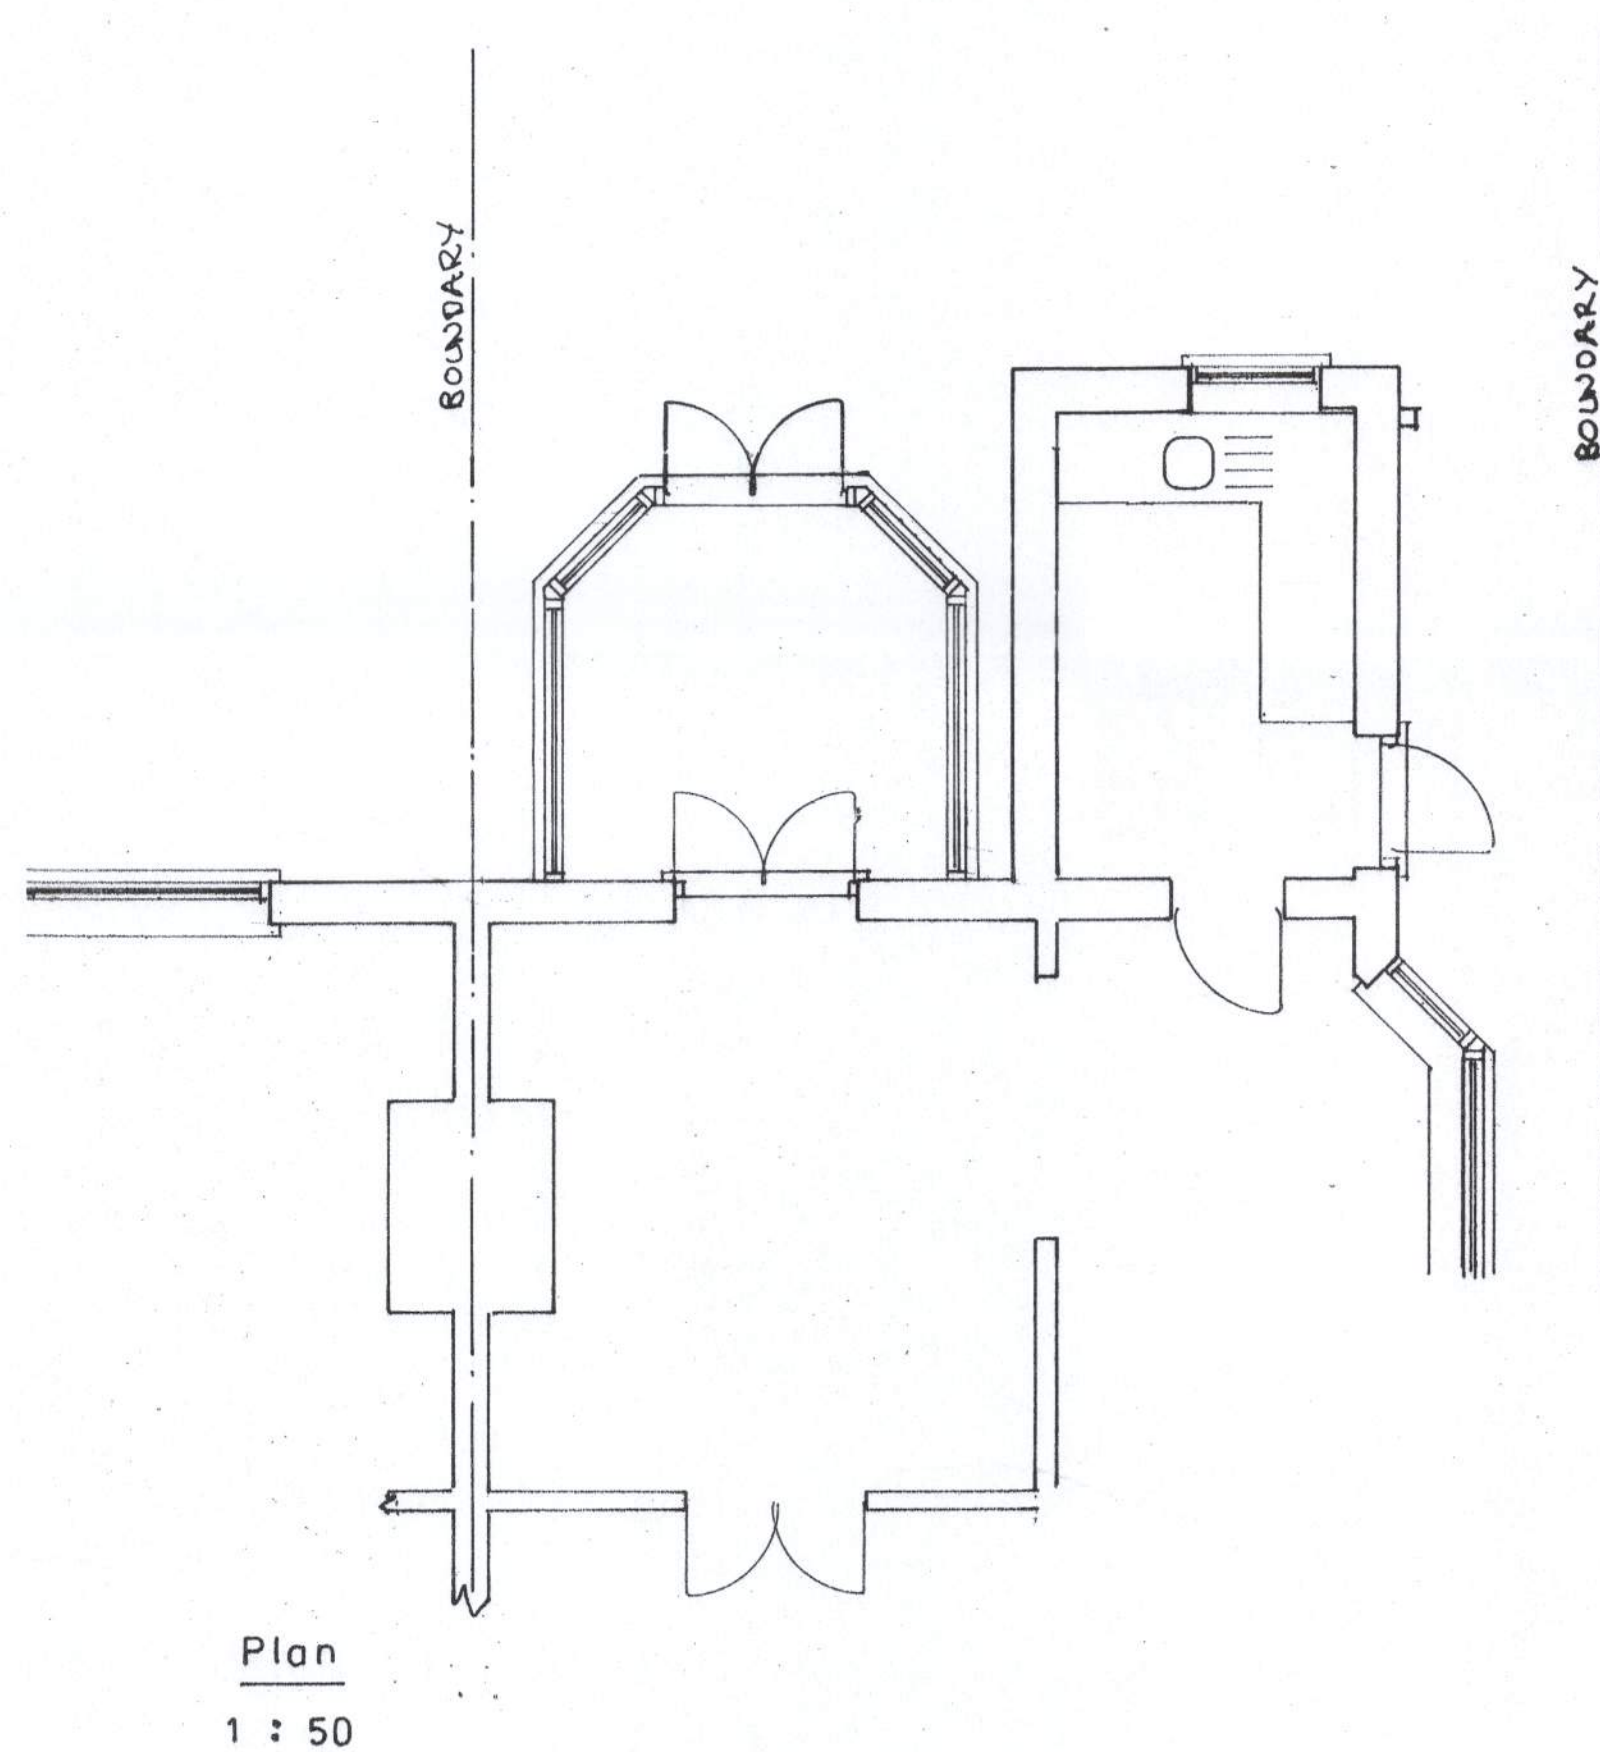


Existing


PROPOSED SINGLE STOREY EXTENSION AT 45, SOUTHDOWN ROAD, BOGNOR REGIS
FOR MR. & MRS. I. KALEY.

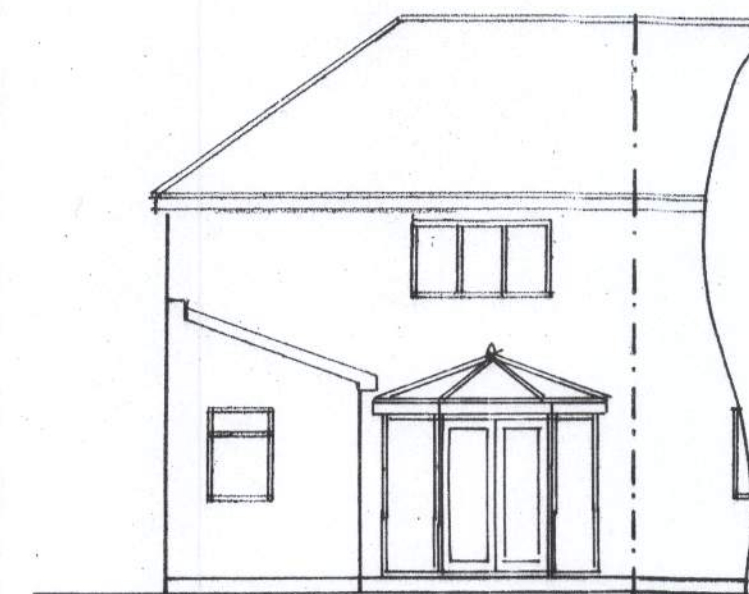


east
 1 : 100

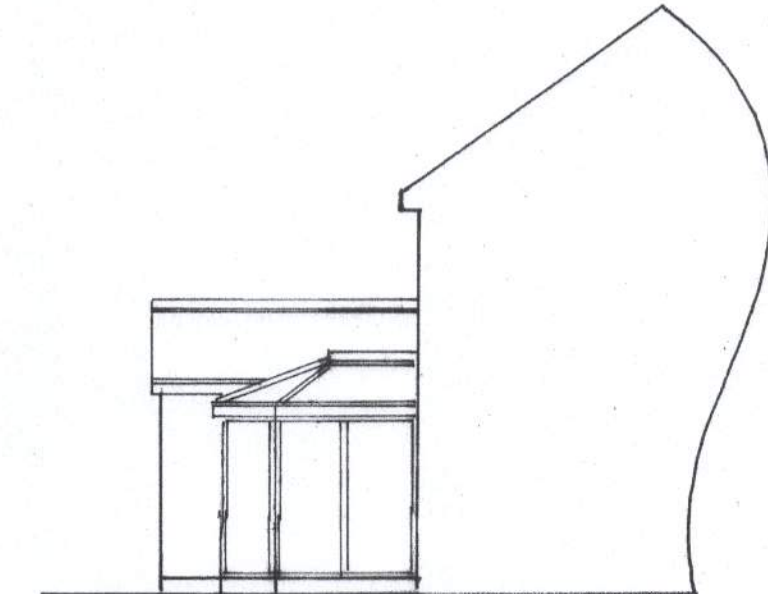

north

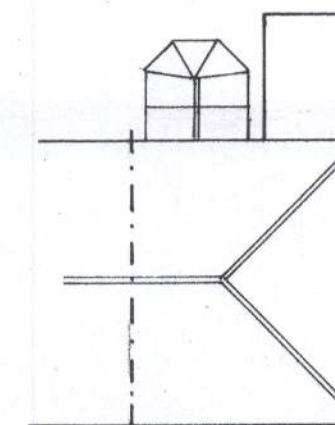

roof plan
 1 : 200

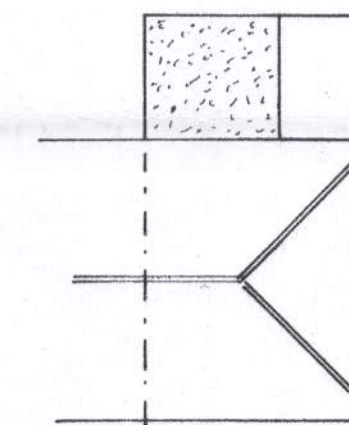

proposed roof plan

sheet 2 of 2

Bryan Butcher
 Rainbow Cottage
 Nyetimber Lane
 Bognor Regis PO21 3JX
 01243 266871
 07973 233442
 bryan.butcher@btinternet.com
 www.bryanbutcher.com