


Southern Shop Argyle Hall

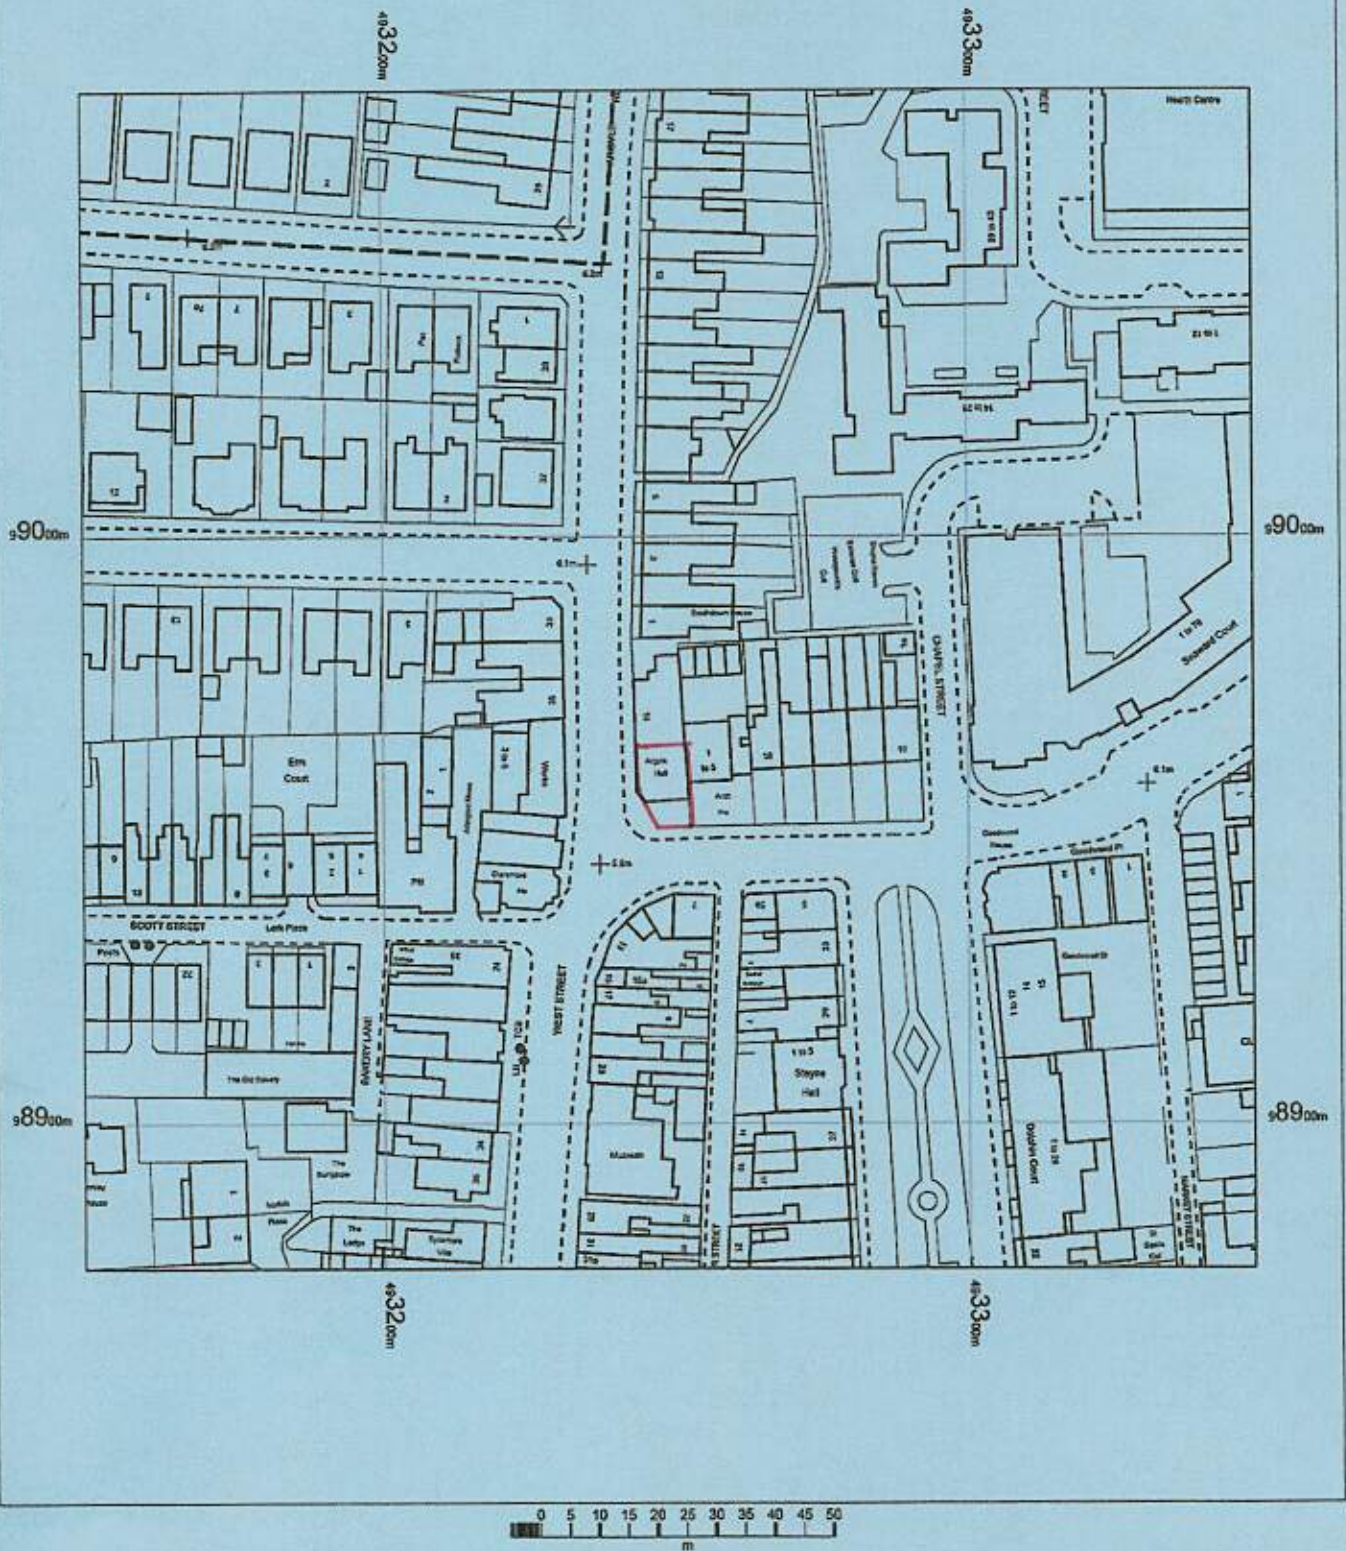

OS MasterMap 1250/2500/10000 scale
 07 October 2013, ID: BLJT-00283056
www.planningapplicationmaps.co.uk
 1:1250 scale print at A4, Centre: 493249 E, 98975 N
 ©Crown Copyright Ordnance Survey. Licence no.
 100019980



Mapping
 sourced from

Ordnance
 Survey

bluejet
 mapping