


BLOCK PLAN

Licence NO. 100046950

Scale @ 1:500

 - Proposed Conservatory
 - Boundary Line

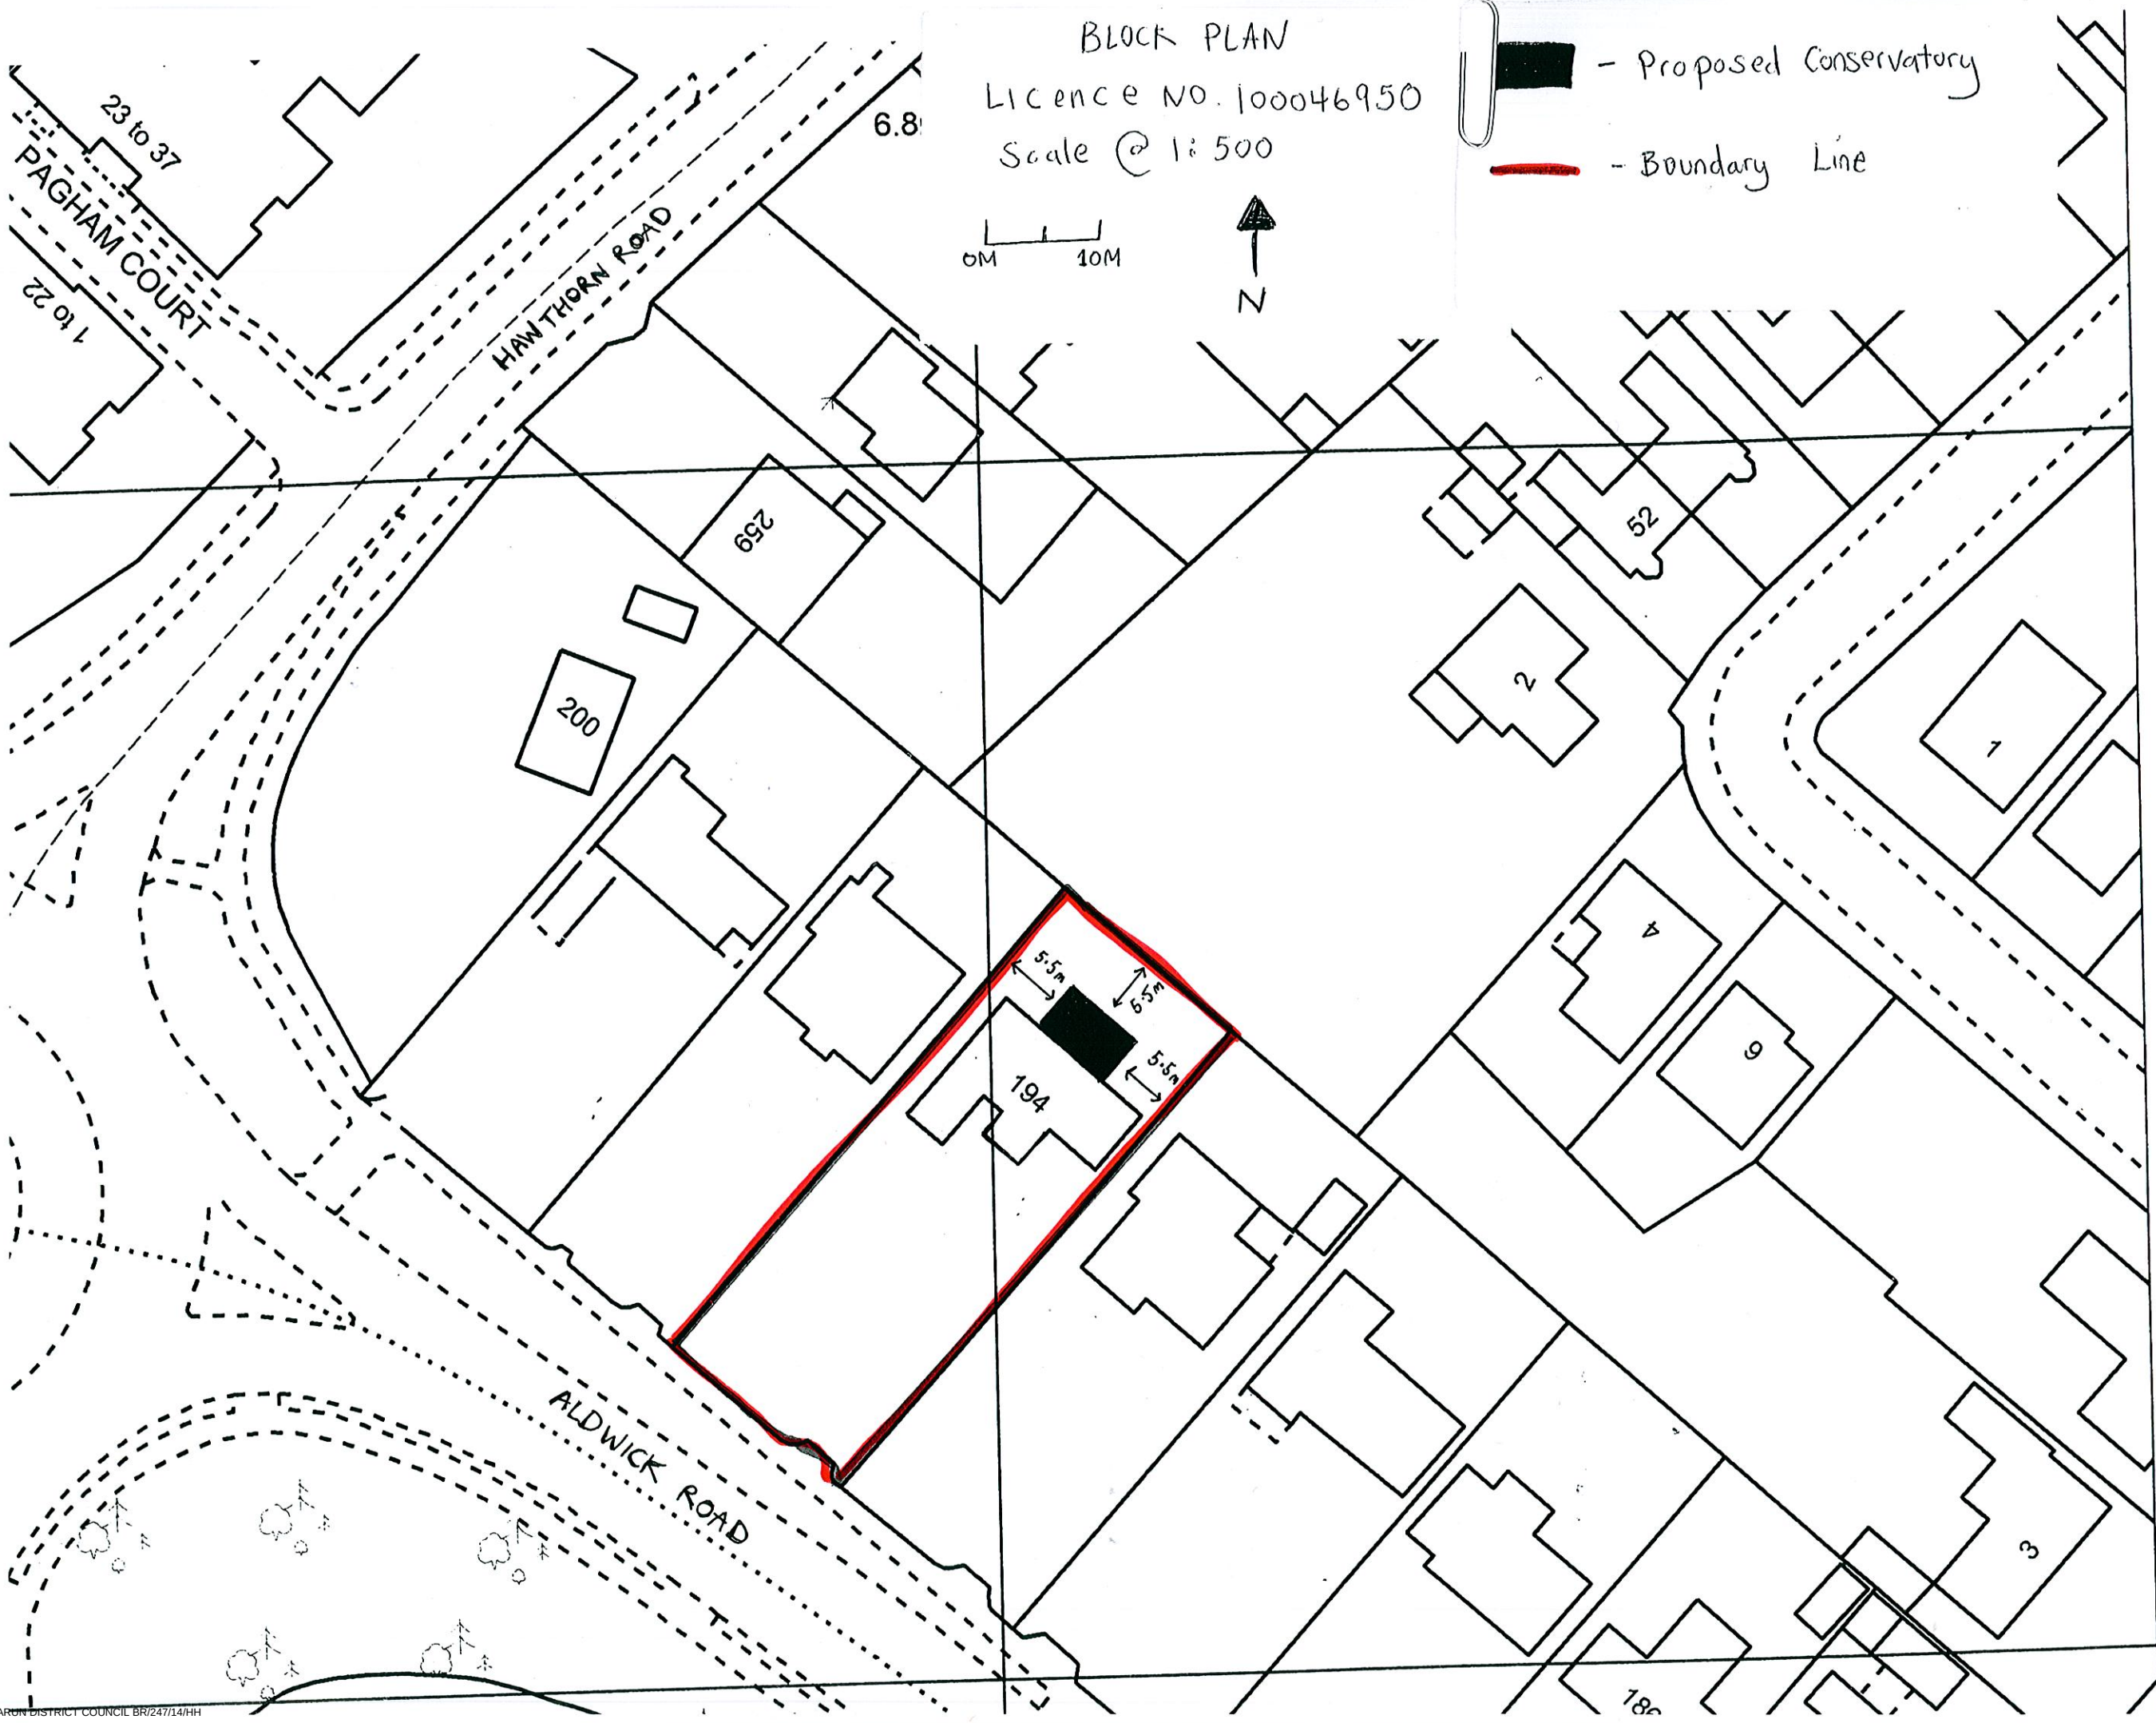

99300 N

99200 N