
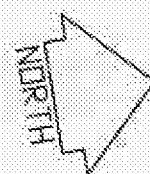
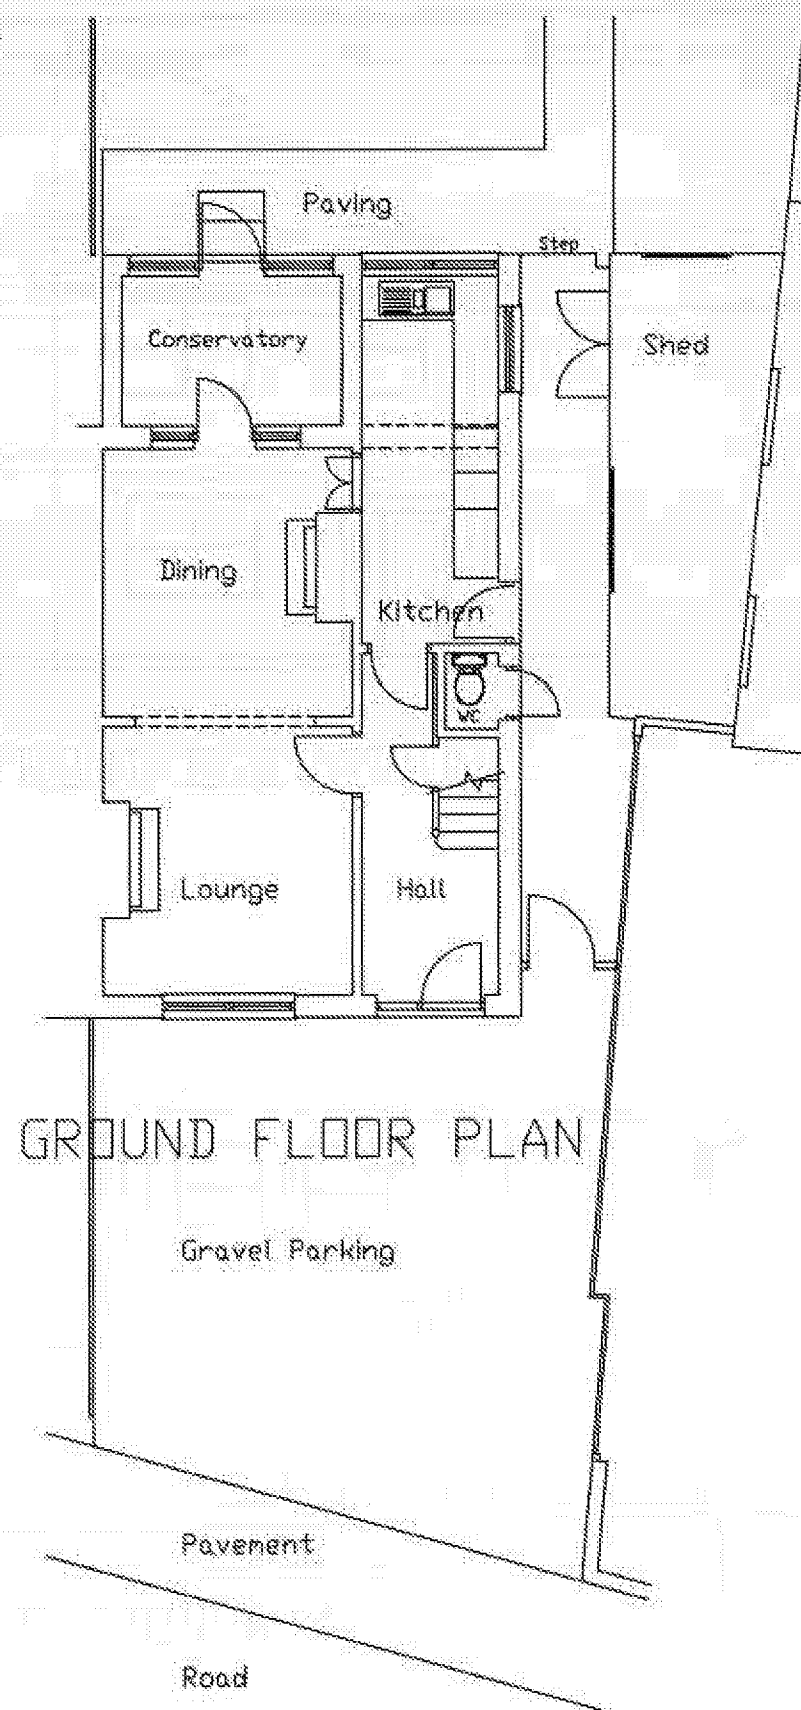


NOTES

This drawing should be read in conjunction with drawings RBA.025/1001, 1002, 1004, 1005 and 1006

Survey Information on this drawing relating to dimensions and areas is subject to verification

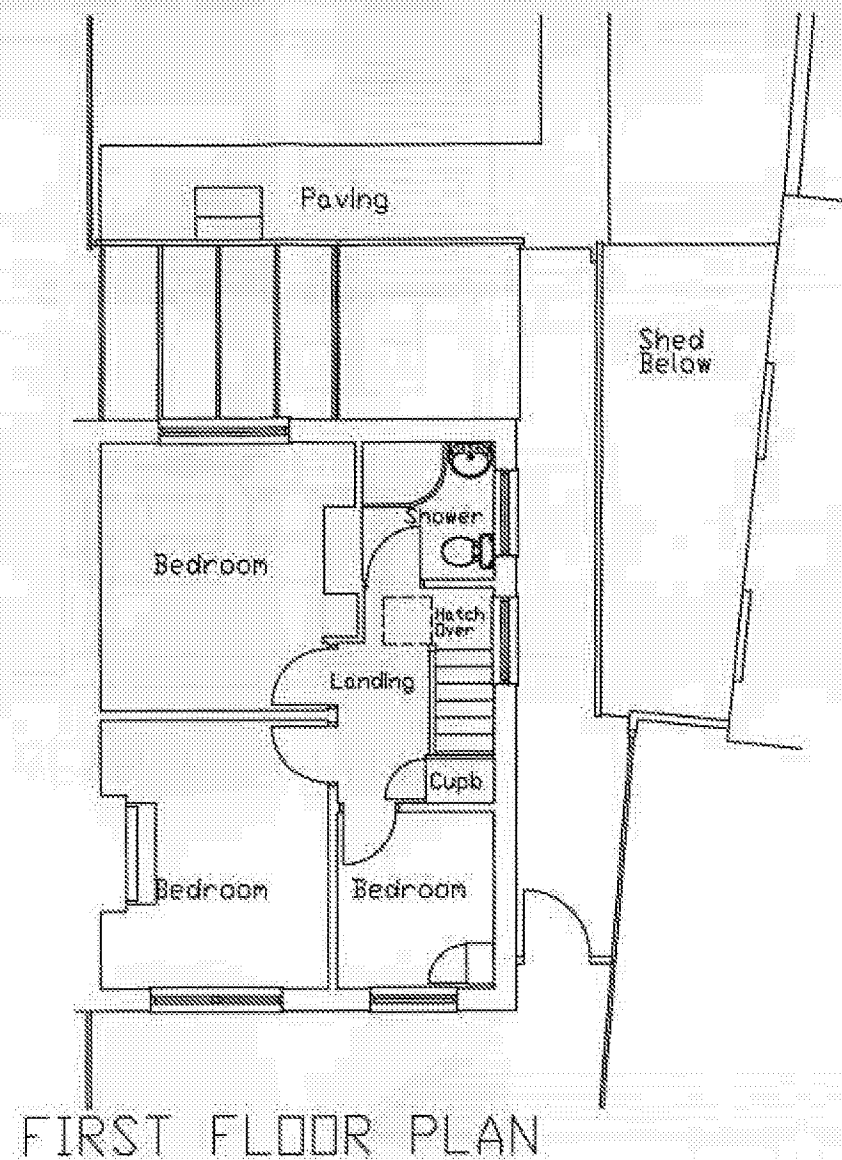

computer reference Murphy.1003	project Proposed Alterations to House at 75 Mead Lane, Bognor Regis West Sussex PO22 8AP Mr and Mrs D Murphy	scale 1:100	date AUG'18	title Plans as Existing	job no. RBA.025 / 1003	drwg no. 1003	rev.
drawn by JTR							