



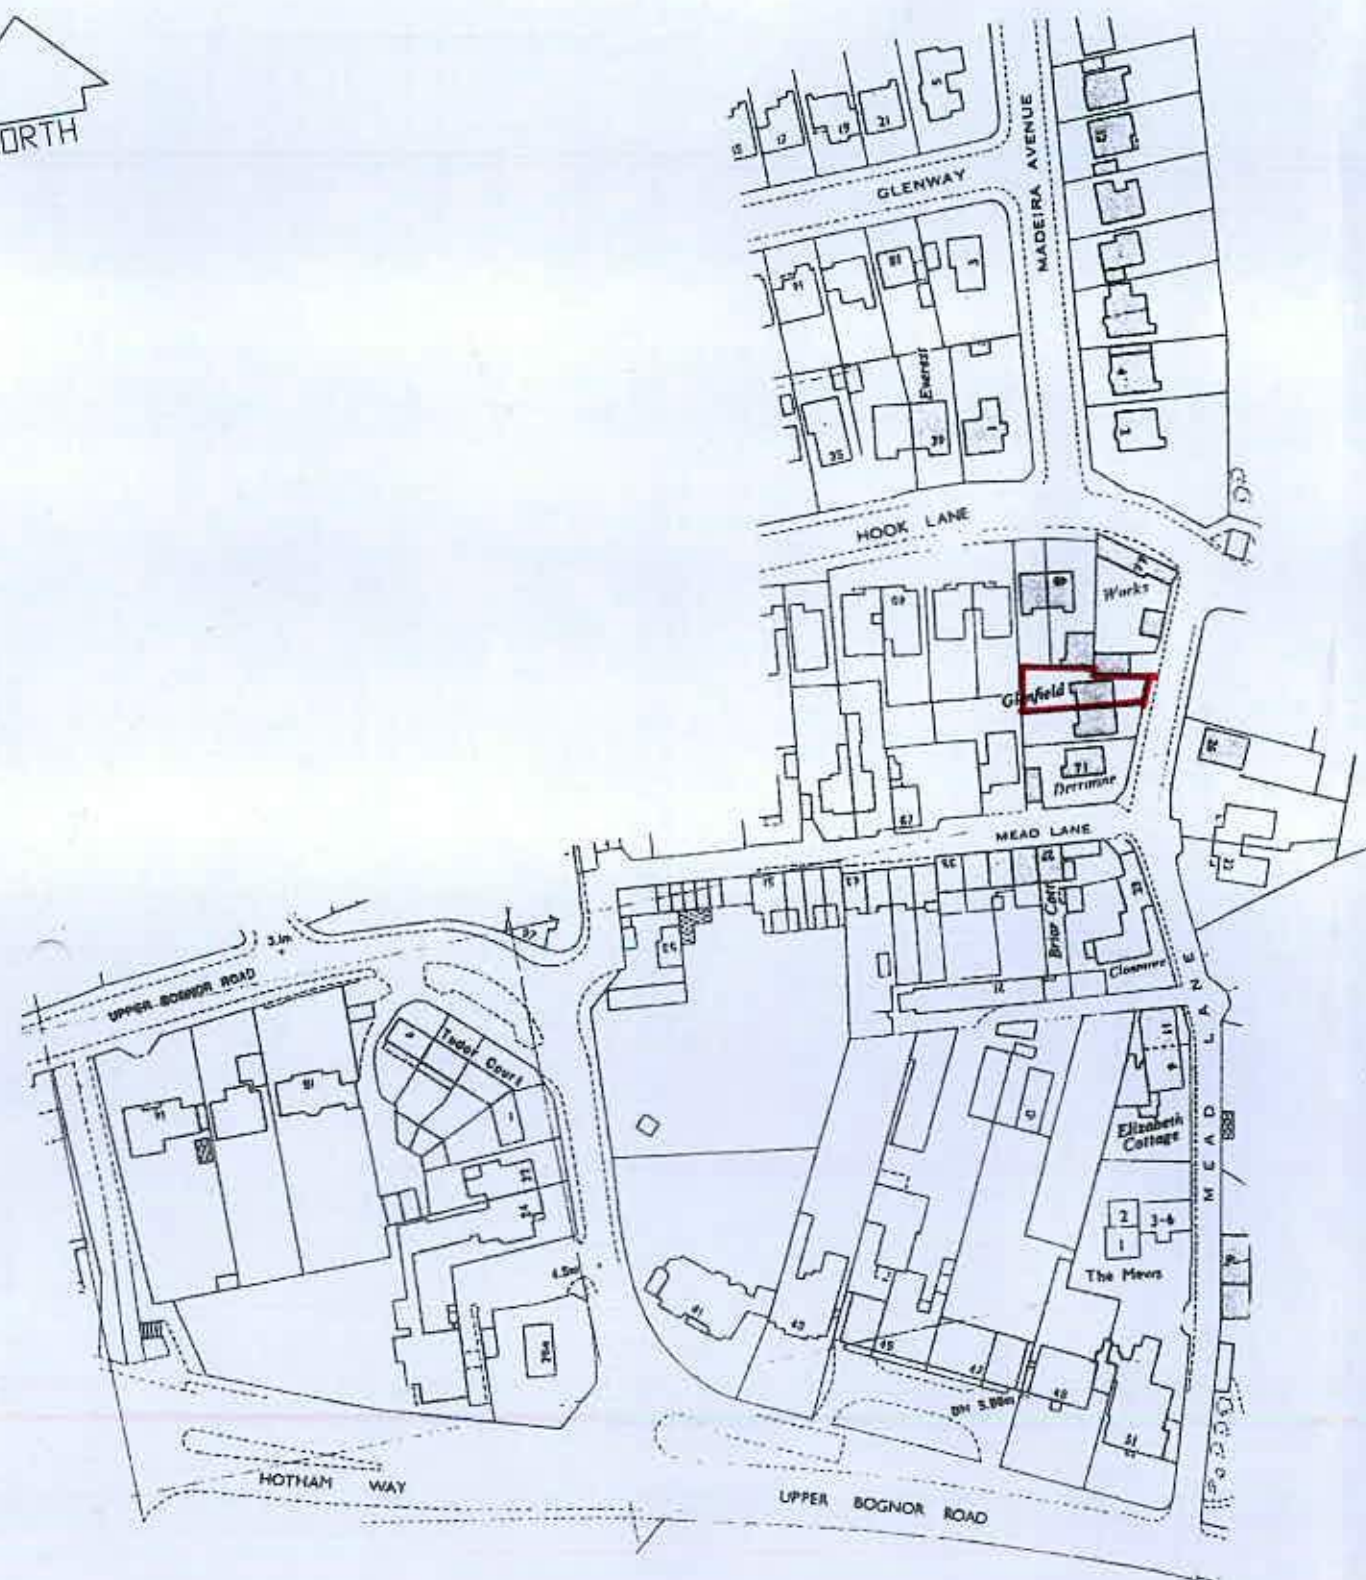

LOCATION PLAN

Scale 1:1250

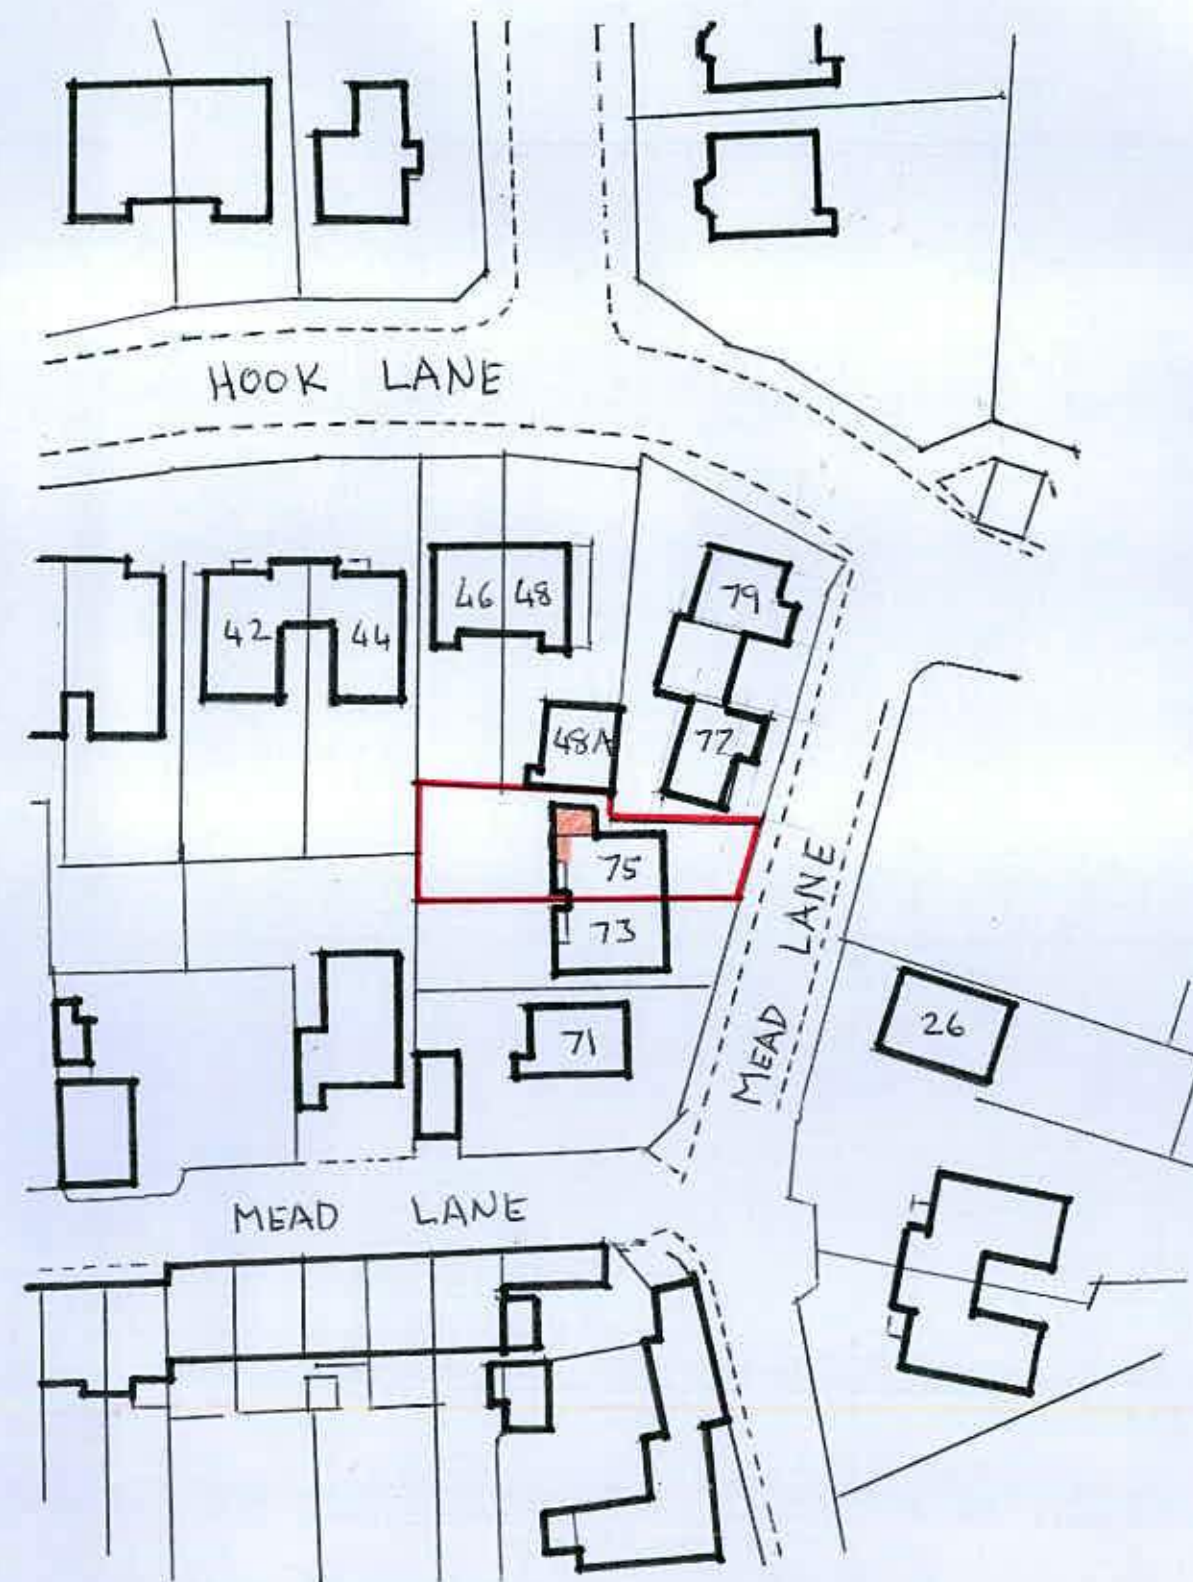

BLOCK PLAN

Scale 1:500

computer reference Murphy.1001	project Proposed Alterations to House at 75 Mead Lane, Bognor Regis West Sussex PO22 8AP Mr and Mrs D Murphy	scale 1:1250 & 1:500 date SEP'18	title Location and Block Plans	job no. RBA.025	drwg no. 1001	rev
-----------------------------------	---	---	--------------------------------------	--------------------	------------------	-----