




+EX Existing Layout

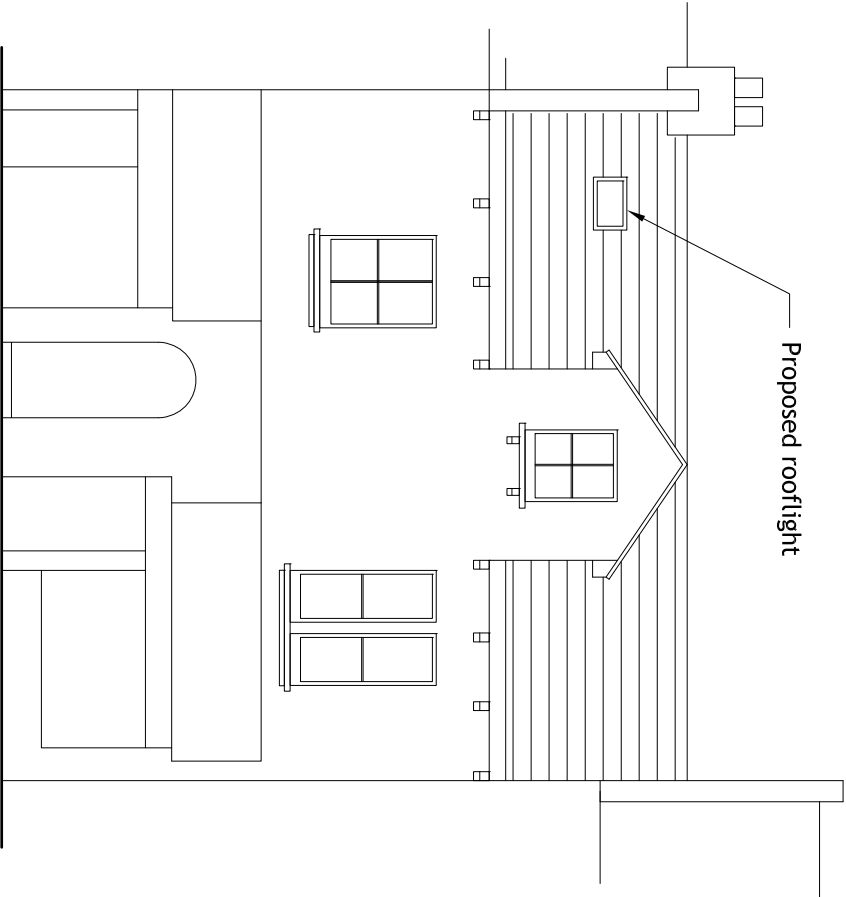


+Front Elevation

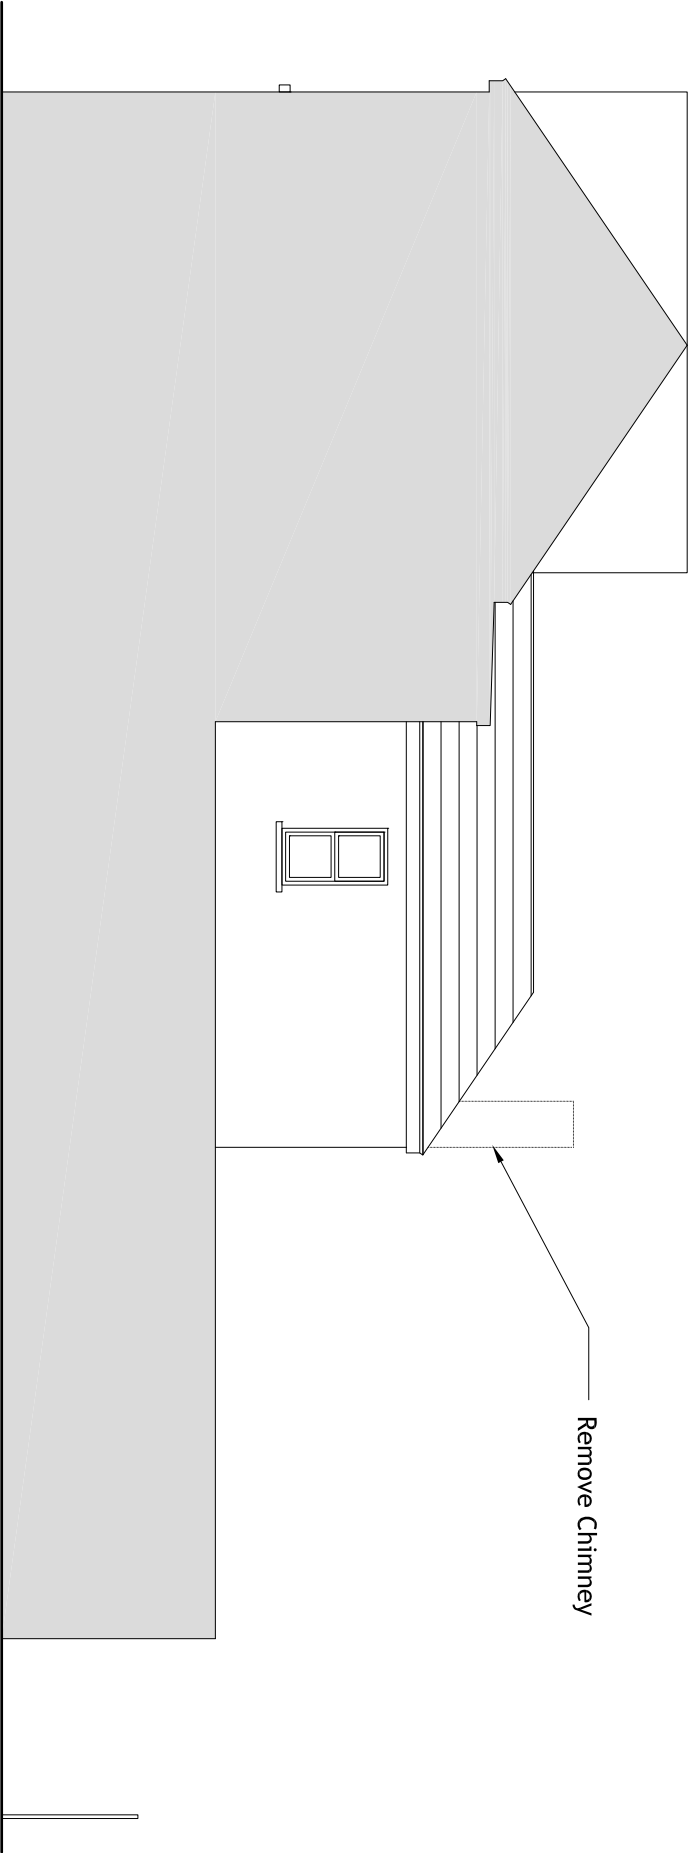

+Side Elevation

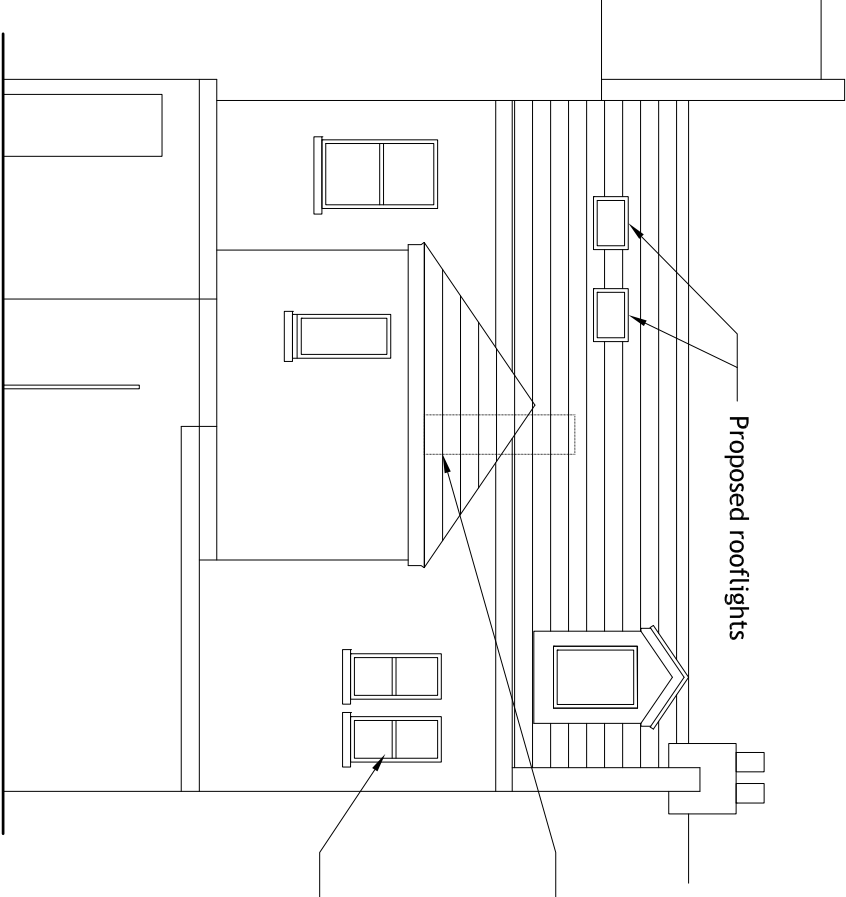

+Rear Elevation

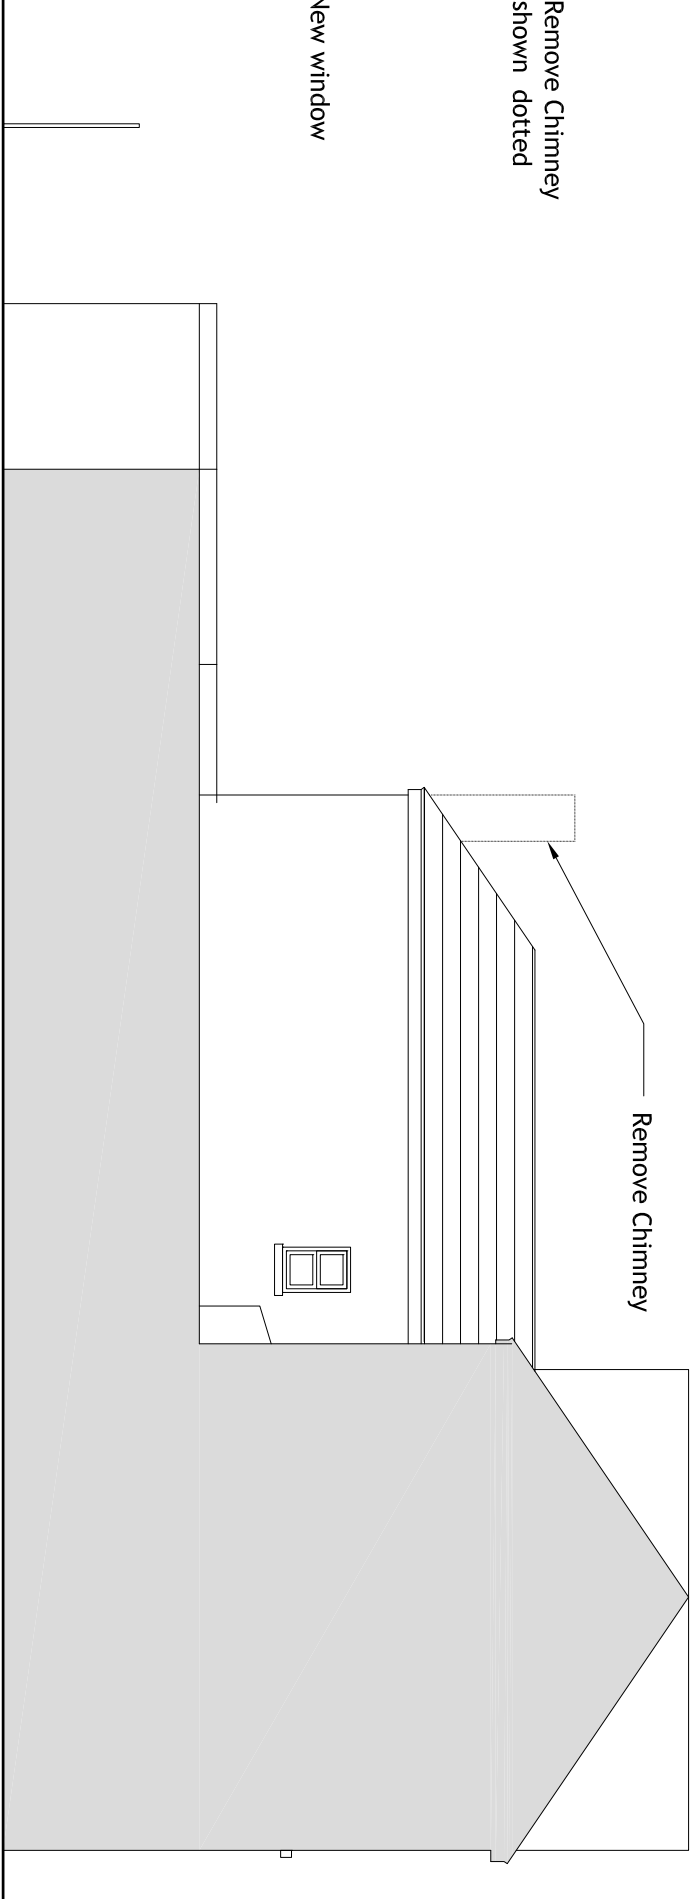

+Side Elevation

Printing Notes - This document is A3 Size
To print this document accurately to the
intended scale, ensure that print settings
are set to 'Actual Size' or 'No scaling'
Do not print 'Fit to page'
Drawings not for construction

A3
page



Scale in Metres 1:100
0 1 2 3 4 5



Telephone 01273 271 250 Mobile 07811 270 338
info@brightonleaseplans.co.uk - www.brightonleaseplans.co.uk
Brighton Lease Plans is a trading name of Brighton Creative Ltd

address

29a Station Rd
Bognor Regis
PO21 1QD

title

Proposed Elevations
JP Capital Ltd

date

July 2019
18-B67-22

scale

as shown@A3
revision:
B