


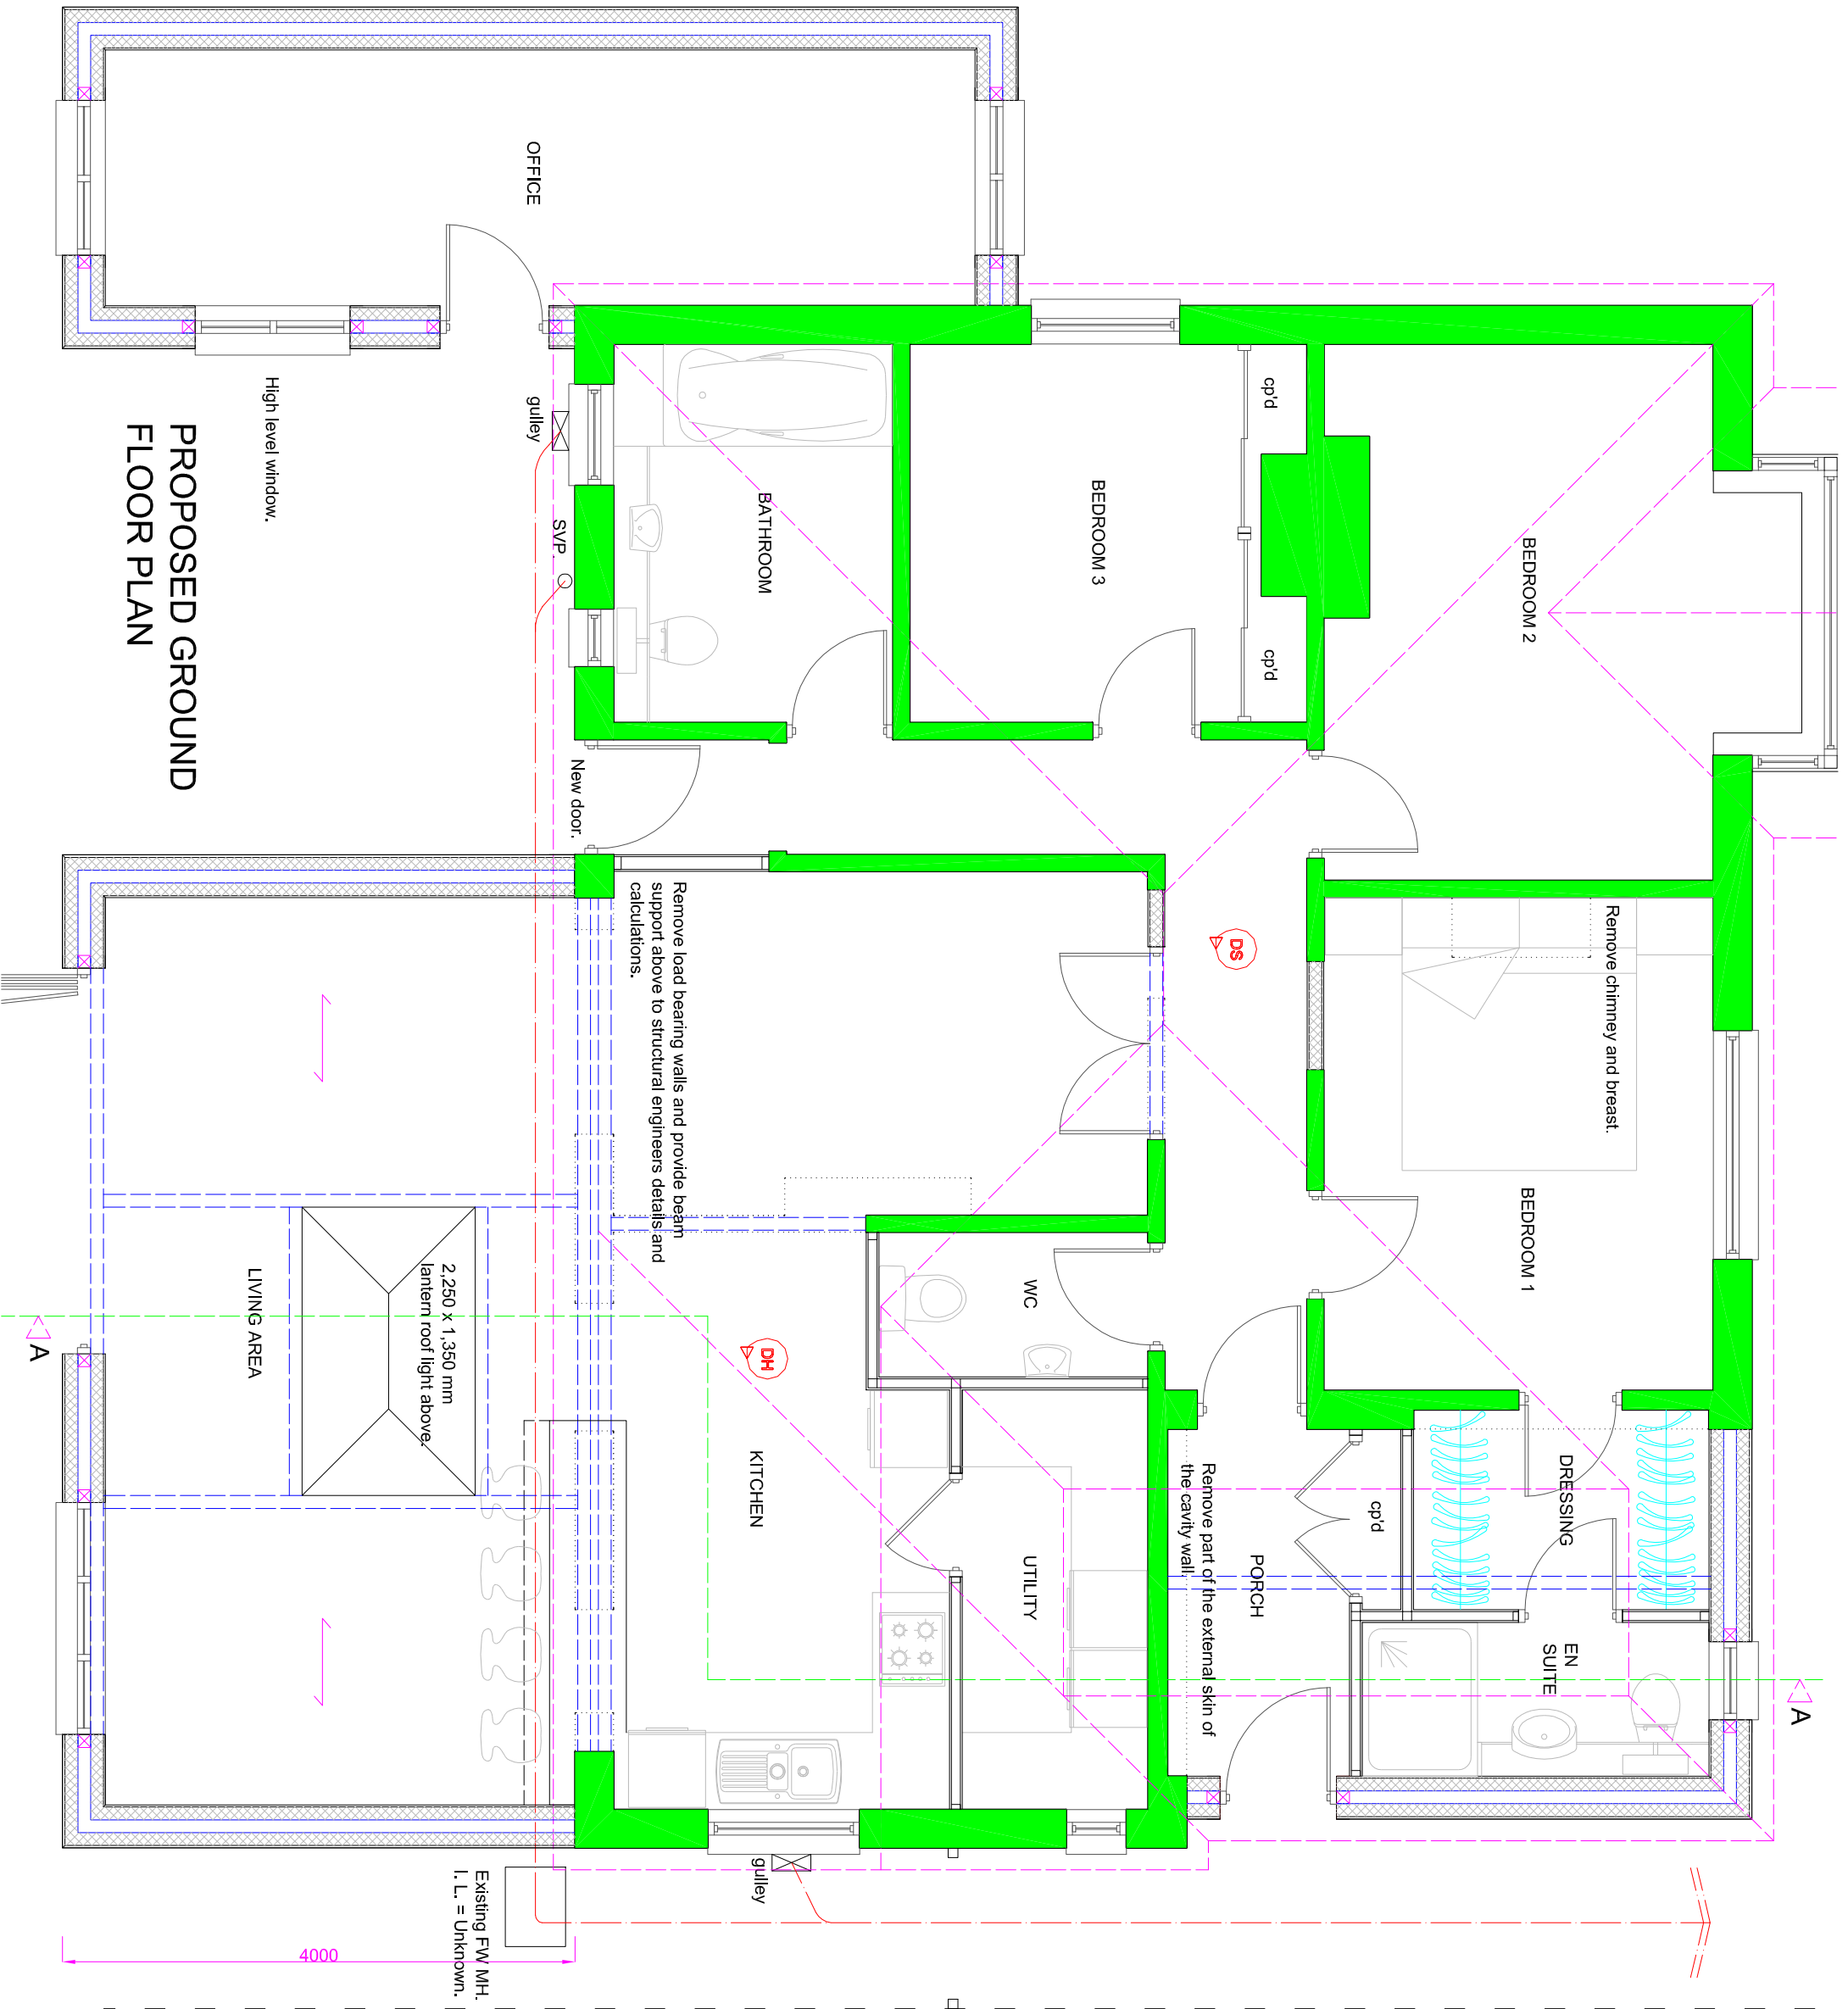

SUSSEX BUILDING CONSULTANCY LIMITED

9 WAVERLEY ROAD,
BOGNOR REGIS, WEST SUSSEX.


SCALE - 1/50 REV - B DATE - 16/10/2020



3 NORTHCOTE ROAD
BOGNOR REGIS
PO21 5LZ

TEL/FAX - (01243) 861379

SCALE

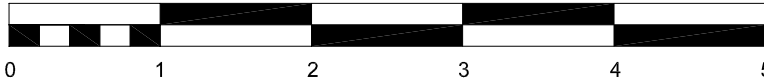

METRES