

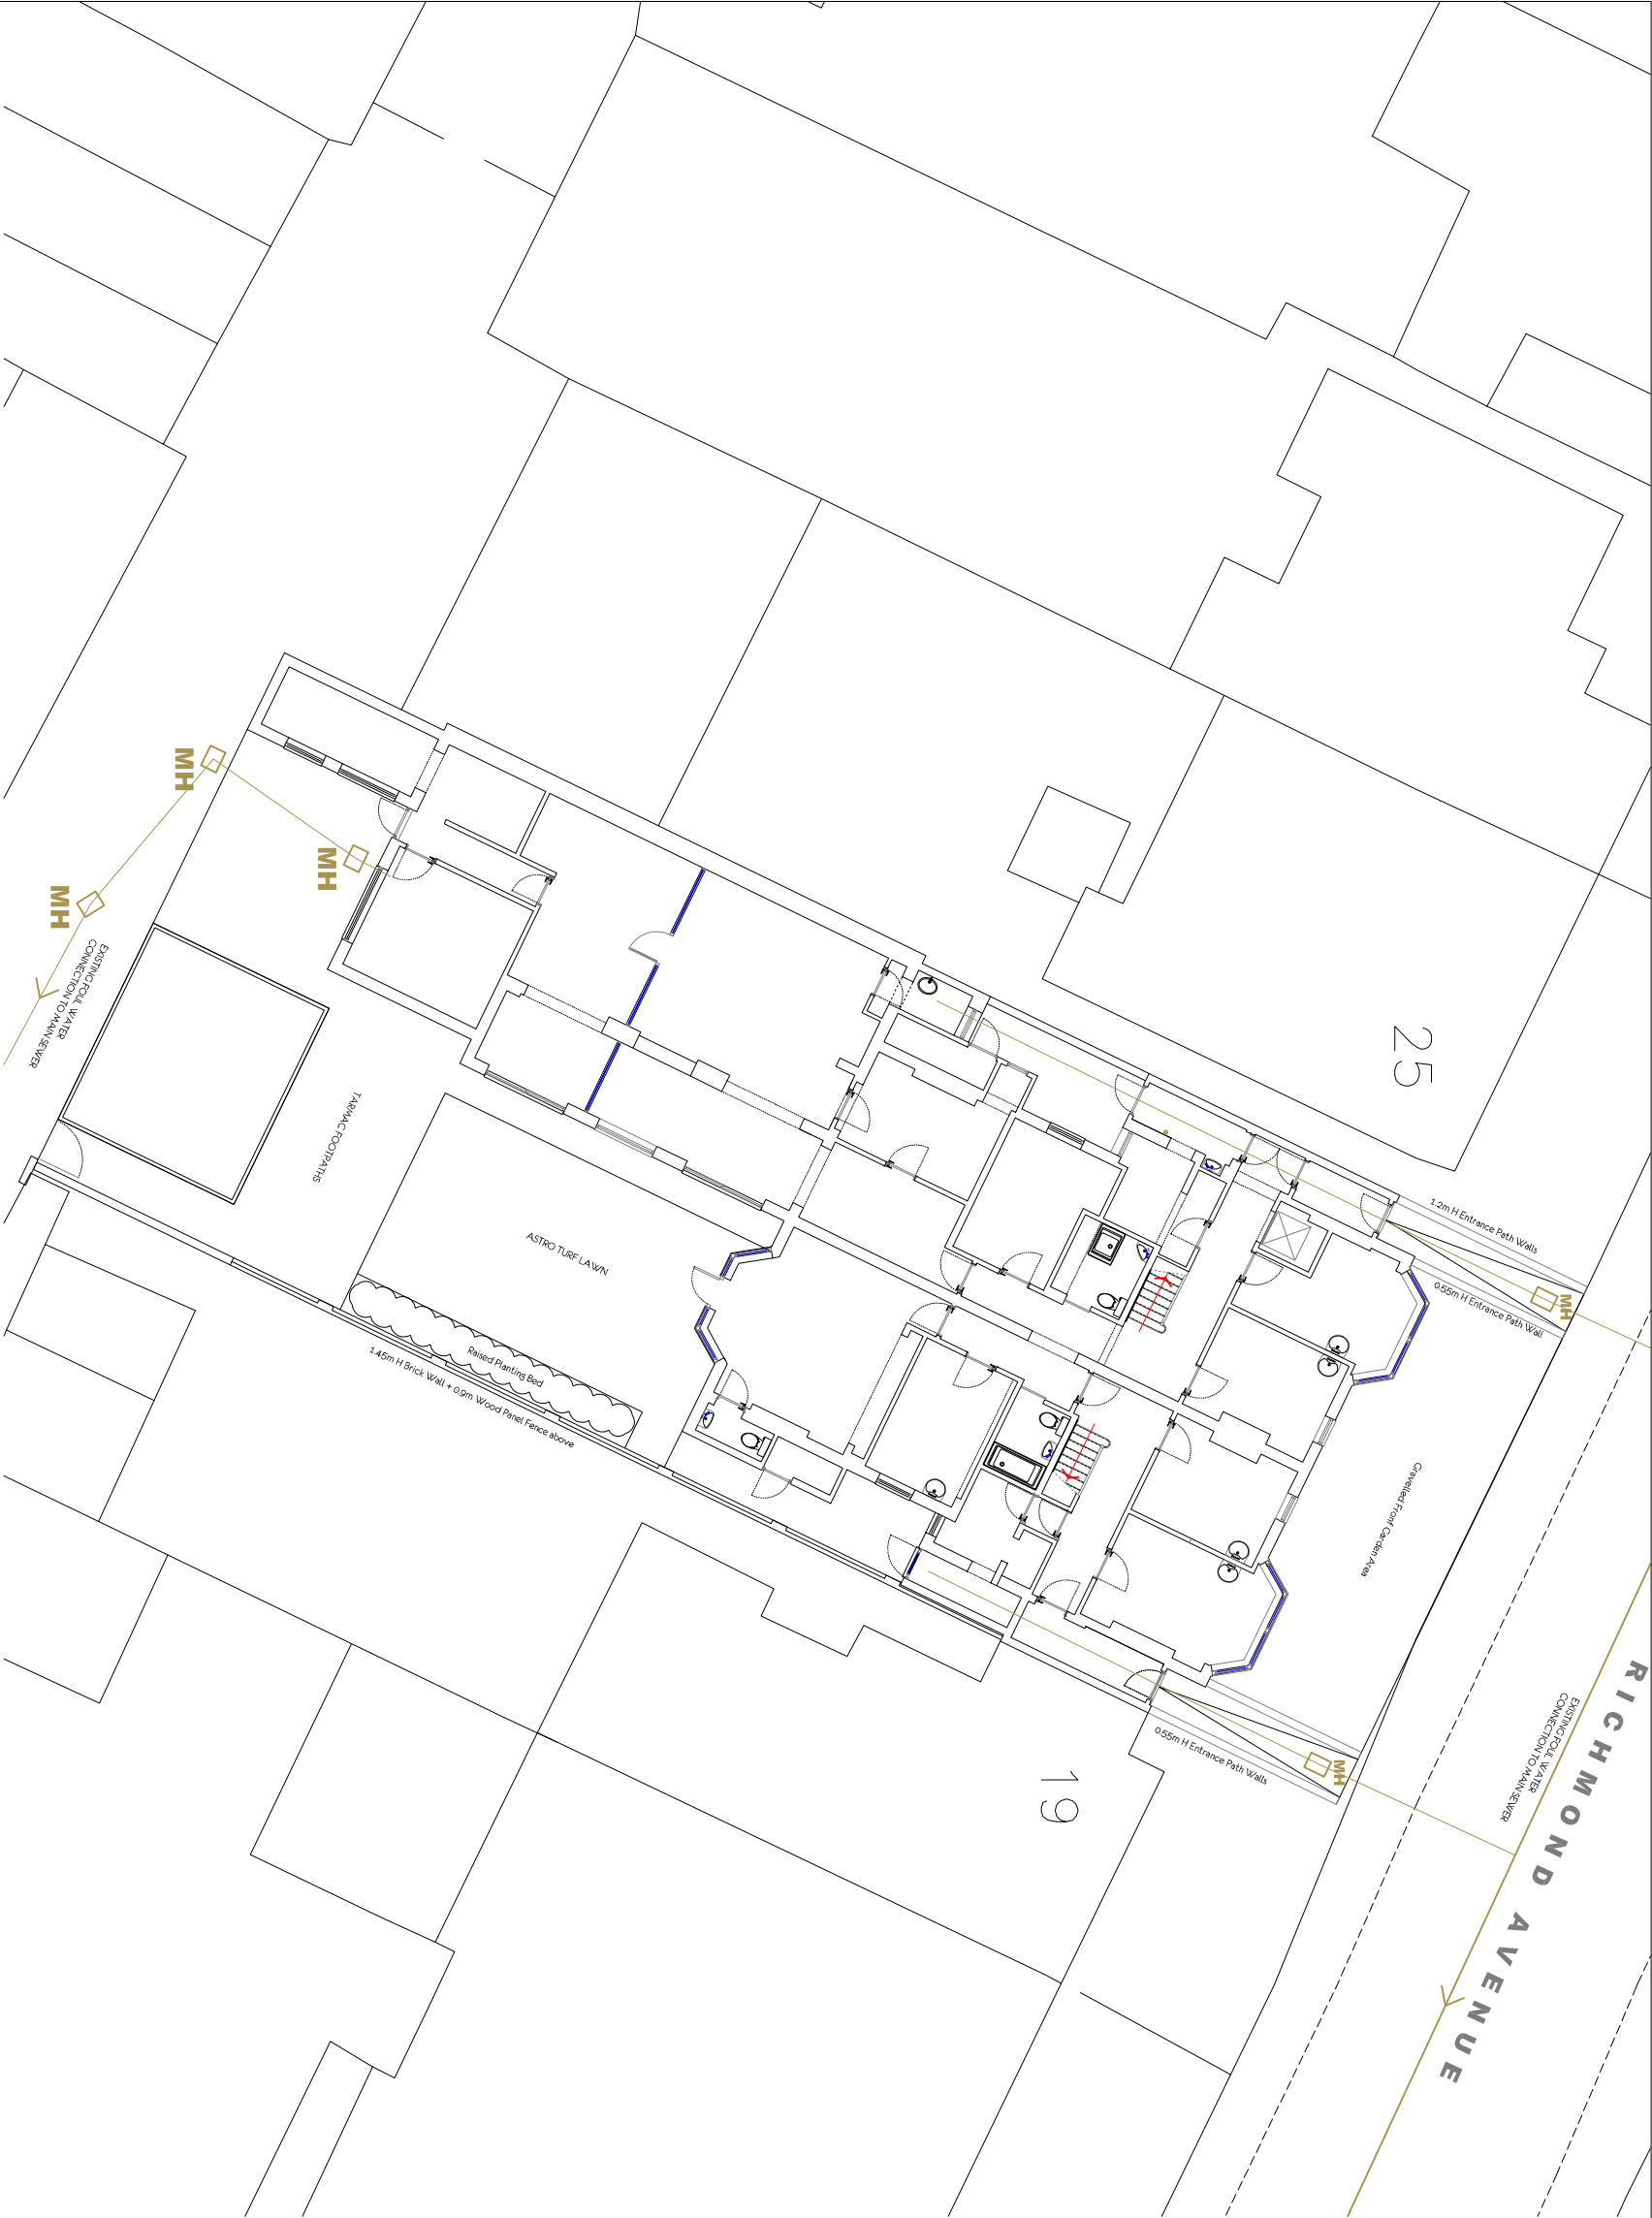
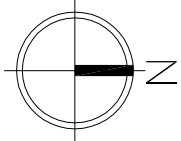



© STRINGENT COPYRIGHT:
This drawing has been produced for:
Mr Tony Puttick

and prepared for submission as part of any statutory Applications. It is not intended for use by any other person or for any other building, project or purpose without prior permission from Toldfield Architects Ltd.

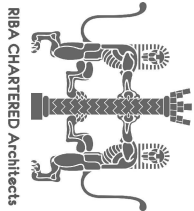

EXISTING SITE PLAN 1:200

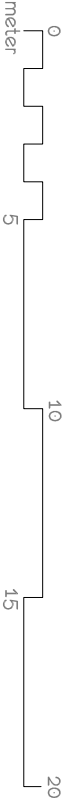

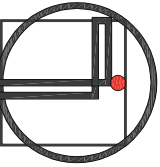 TOLDFIELD ARCHITECTS Toldfield Architect Ltd 5 Freemanle Business Centre 152 Millbrook Road East Southampton SO15 1JR Tel: 023 80 236165 Emails: info@toldfieldarchitects.co.uk adl@toldfieldarchitects.co.uk kourosh@toldfieldarchitects.co.uk Web: www.toldfieldarchitects.co.uk		Project Name and Address: Proposed two storey rear extension & existing attic floor alterations @ 21-23 Richmond Ave, Bognor Regis		Project Ref:	Origin:	Zone:	Level:	Type:	Role:	Number:	Rev:		
Client: Mr Tony Puttick		Status:	190601	TA	- 01	- 01	P	- A	- Po2	-			
Drawing Title: Existing Site Plan		Appraisal		T/A Code:	Project Stage:	Sheet @ A3:	Date:			Rev:	Comments:	Dr:	Ch:
				190601	Planning	1:200	July 2019					Kourosh	