



R O O M L A B E L S		
GROUND FLOOR	1. Entrance Lobby	9. Laundry
	2. Lift	10. Bathroom
	3. Bedroom	11. Corridor
	4. Bedroom	12. Bedroom
	5. Bedroom	13. 13 bedroom
	6. Bedroom	14. En-suite W/C
	7. Exit Lobby	15. Boiler room
	8. Corridor	16. Corridor
	17. Bathroom	18. Staff room
	19. Bedroom	20. Office
	21. Boiler room	22. medication storage room
	23. Lounge	24. Dining room
	25. Kitchen	26. Food Storage room
	27. Preparation area	28. Garage Store
	29. Lift	30. Bedroom
	31. Bedroom	32. Bedroom
FIRST FLOOR	33. Bedroom	34. Landing
	35. W/C	36. Storage room
	37. Cupboard	38. Bedroom
	39. Bedroom	40. En-suite Bathroom
	41. Landing	42. W/C
	43. Cupboard	44. Storage room
	45. Bedroom	46. Bedroom
	47. En-Suite Bathroom	48. Lift
SECOND FLOOR	49. Bedroom	50. Staff Office
	51. Bedroom	52. Loft Store
	53. En-Suite Shower	54. Loft Store
	55. Lobby	56. Loft Store

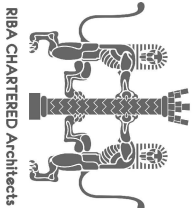


© STRINGENT COPYRIGHT:
This drawing has been produced for:
Mr Tony Puttick
and prepared for submission as part of any statutory
Applications. It is not intended for use by any other person or
for any other building project or purpose without prior
permission from Toldfield Architects Ltd.

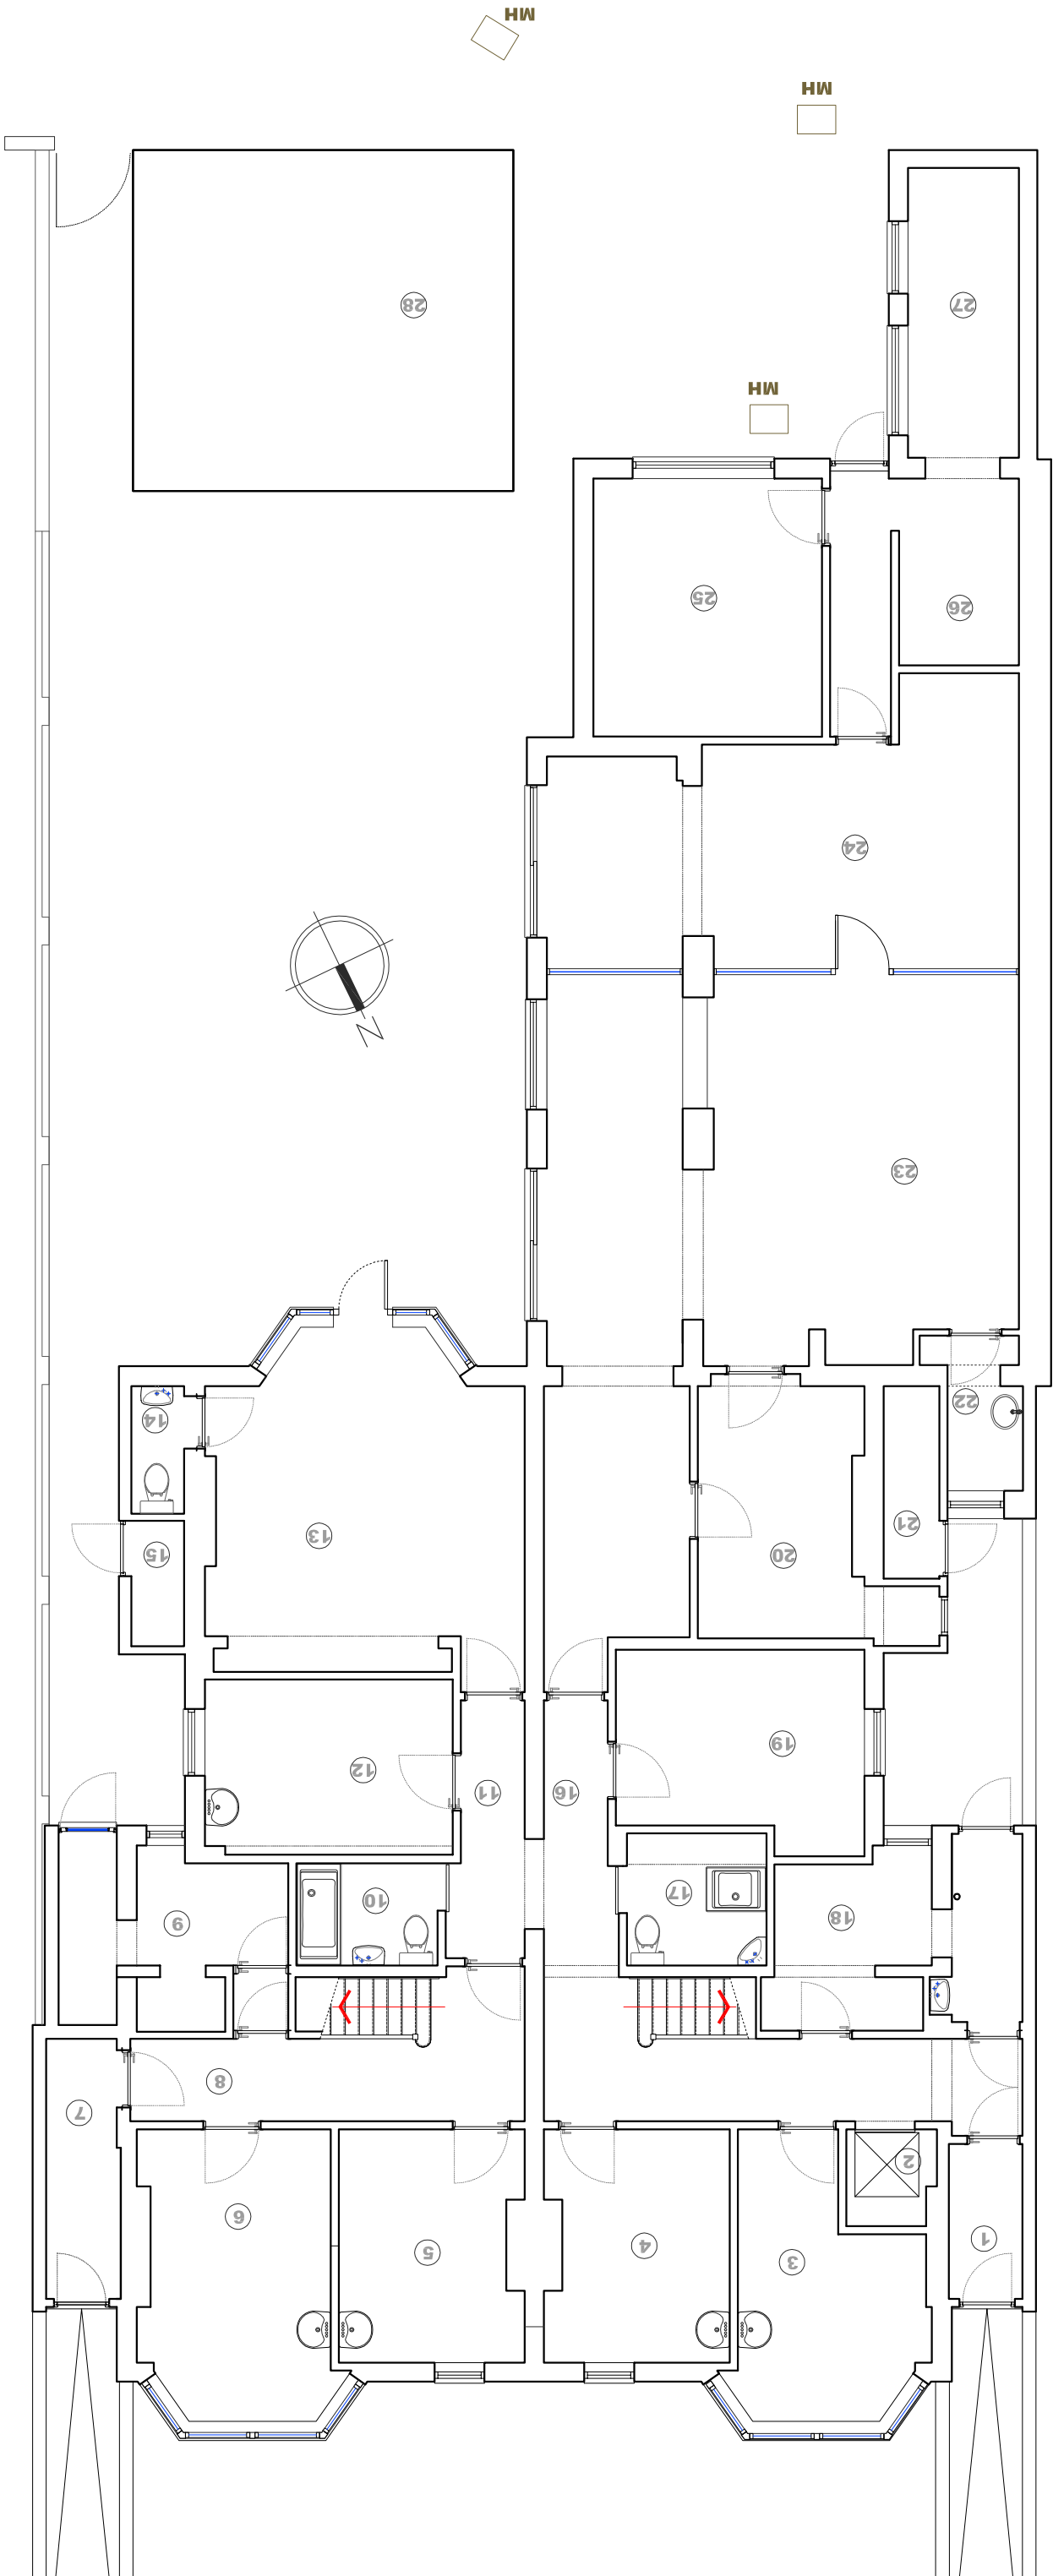

EXISTING GROUND FLOOR PLAN

1:100

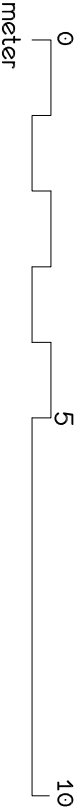

Toldfield Architect Ltd
5 Freemanle Business Centre
152 Millbrook Road East
Southampton
SO15 1JR
Tel: 023 80 236165

Emails:
info@toldfieldarchitects.co.uk
adl@toldfieldarchitects.co.uk
kourosh@toldfieldarchitects.co.uk
Web: www.toldfieldarchitects.co.uk

Project Name and Address: Proposed two storey rear extension & existing attic floor alterations @ 21-23 Richmond Ave, Bognor Regis	Project Ref:	Origin:	Zone:	Level:	Type:	Role:	Number:	Rev:			
	190601	TA	- 01	- 01	P	- A	- P03	-			
	Status:										
	Appraisal										
Client: Mr Tony Puttick											
Drawing Title: Existing ground floor plan	T/A Code:	Project Stage:		Sheet @ A3:		Date:					
	190601	Planning		1:100		July 2019					
	Rev:								Comments:		