

EXISTING SURFACE FINISH MATERIAL

1. ROOF:

Red / Brown interlocking concrete roofing tiles

FACIA & Soffits: White PVCu


2. DOORS & WINDOWS:

Generally White PVCu. Entrance door in white painted timber panel door.

3. WALL FINISH:

Brick in red multi with areas of dormer in plain clay tile-hung cladding.

Dormer walls in fine pebble-dash render.

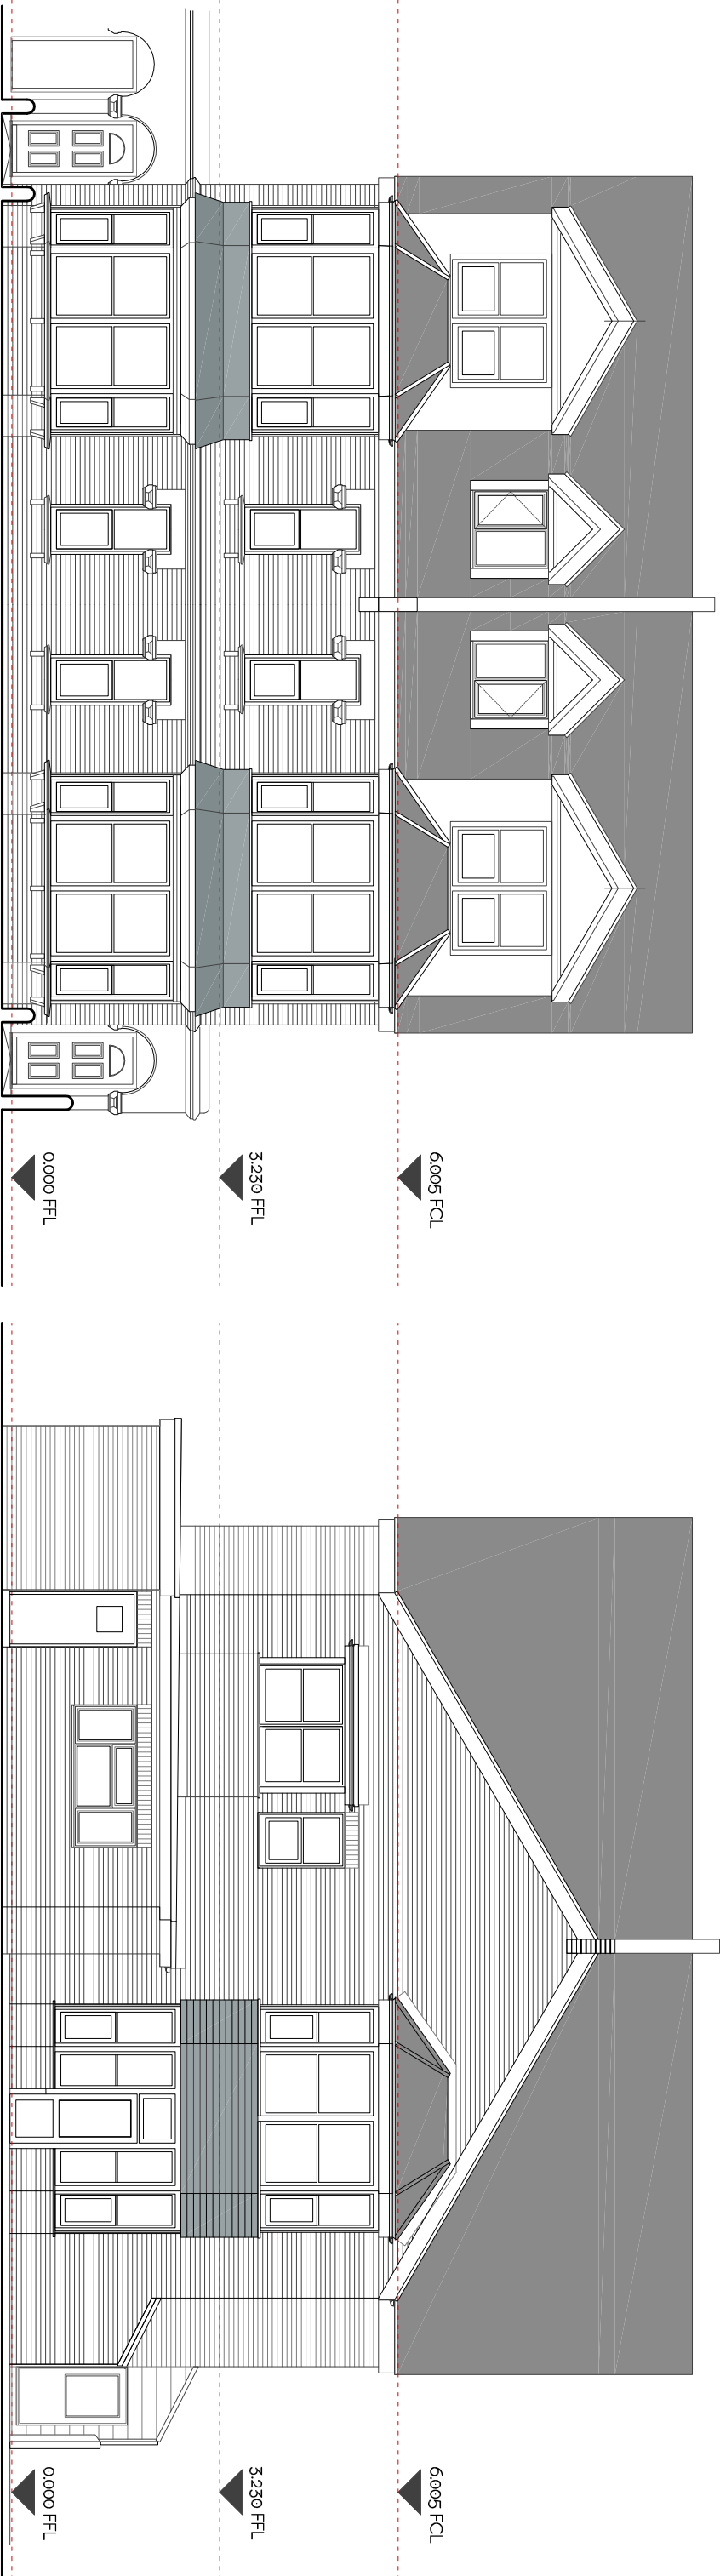

EXISTING FRONT ELEVATION 1:100 EXISTING REAR ELEVATION 1:100

 Toldfield Architects Ltd 5 Freemanle Business Centre 152 Millbrook Road East Southampton SO15 1JR Tel: 023 80 236165 Emails: info@toldfieldarchitects.co.uk ad@toldfieldarchitects.co.uk kourosh@toldfieldarchitects.co.uk Web: www.toldfieldarchitects.co.uk	Project Name and Address: Proposed two storey rear extension & existing attic floor alterations @ 21-23 Richmond Ave, Bognor Regis										Project Ref:	Origin:	Zone:	Level:	Type:	Role:	Number:	Rev:					
	Client: Mr Tony Puttick										190601	TA	- 01	- 01	P	- A	- P06	-					
											Status:												
											Appraisal												
	Drawing Title: Existing front and rear elevations										TA Code:	Project Stage:		Sheet @ A3:		Date:		Rev:		Comments:		Kourosh	
										190601		Planning		1:100		July 2019						Dr:	Ch: