

EXISTING SURFACE FINISH MATERIAL

1. ROOF:

Red / Brown interlocking concrete roofing tiles

FACIA & Soffits: White PVCu


2. DOORS & WINDOWS:

Generally White PVCu. Entrance door in white painted timber panel door.

3. WALL FINISH:

Brick in red multi with areas of dormer in plain clay tile-hung cladding.

Dormer walls in fine pebble-dash render.

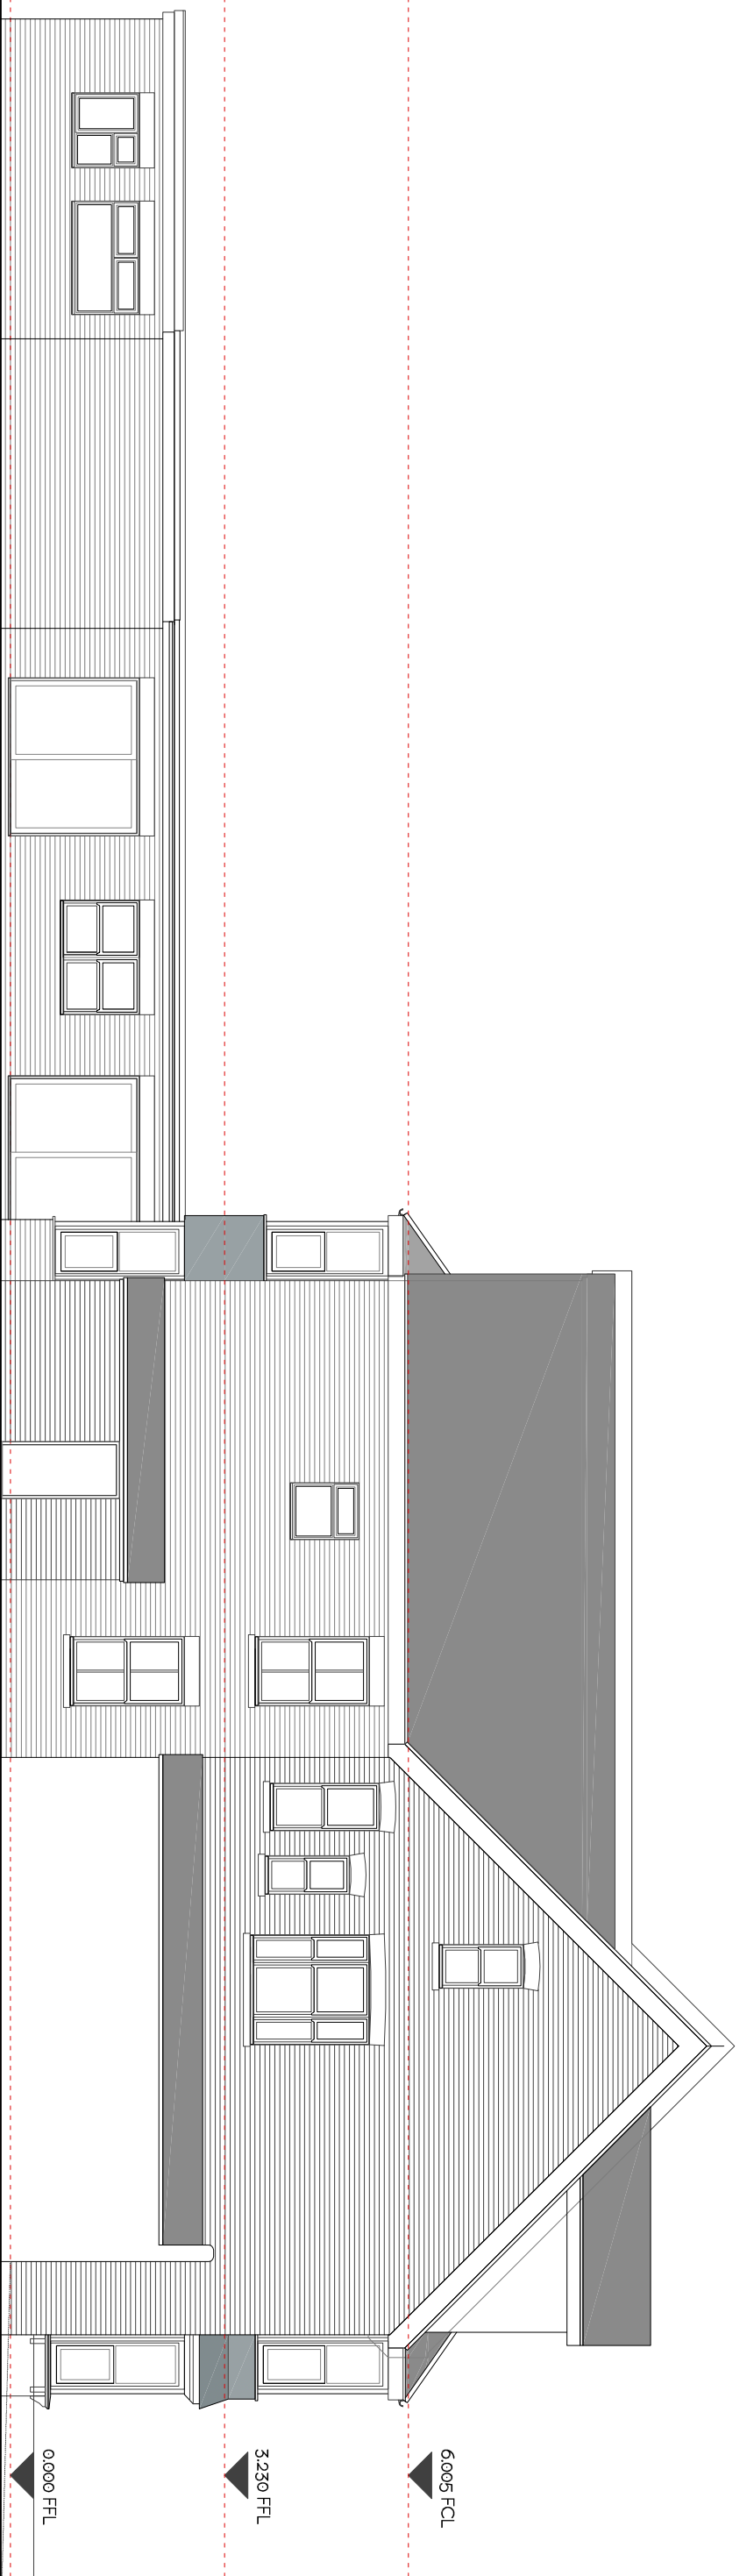

EXISTING SIDE ELEVATION

SOUTH/EAST

1:100



Toldfield Architects Ltd
5 Freemantle Business Centre
152 Millbrook Road East
Southampton
SO15 1JR
Tel: 023 80 236165

Emails:

info@toldfieldarchitects.co.uk
adi@toldfieldarchitects.co.uk
kourosh@toldfieldarchitects.co.uk
Web: www.toldfieldarchitects.co.uk

Project Name and Address:

Proposed two storey rear extension & existing attic floor alterations @ 21-23 Richmond Ave, Bognor Regis

Client:

Mr Tony Puttick

Project Ref:	Origin:	Zone:	Level:	Type:	Role:	Number:	Rev:
--------------	---------	-------	--------	-------	-------	---------	------

190601 TA - 01 - 01 P - A - P07 -

Status:

Appraisal

TA Code:	Project Stage:

Sheet @ A3:


Date:

190601 Planning 1:100 July 2019

Rev:

Comments:

Dr:	Ch:
-----	-----

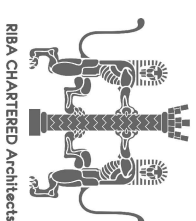

© STRINGENT COPYRIGHT:
This drawing has been produced for:
Mr Tony Puttick
and prepared for submission as part of any statutory
Applications. It is not intended for use by any other person or
for any other building project or purpose without prior
permission from Jodfield Architects Ltd.