

EXISTING SURFACE FINISH MATERIAL

1. ROOF:

Red / Brown interlocking concrete roofing tiles

2. DOORS & WINDOWS:


Generally White PVCu. Entrance door in white painted timber panel door.

3. WALL FINISH:

Brick in red multi with areas of dormer in plain clay tile-hung cladding.

FACIA & Soffits: White PVCu


Dormer walls in fine pebble-dash render.

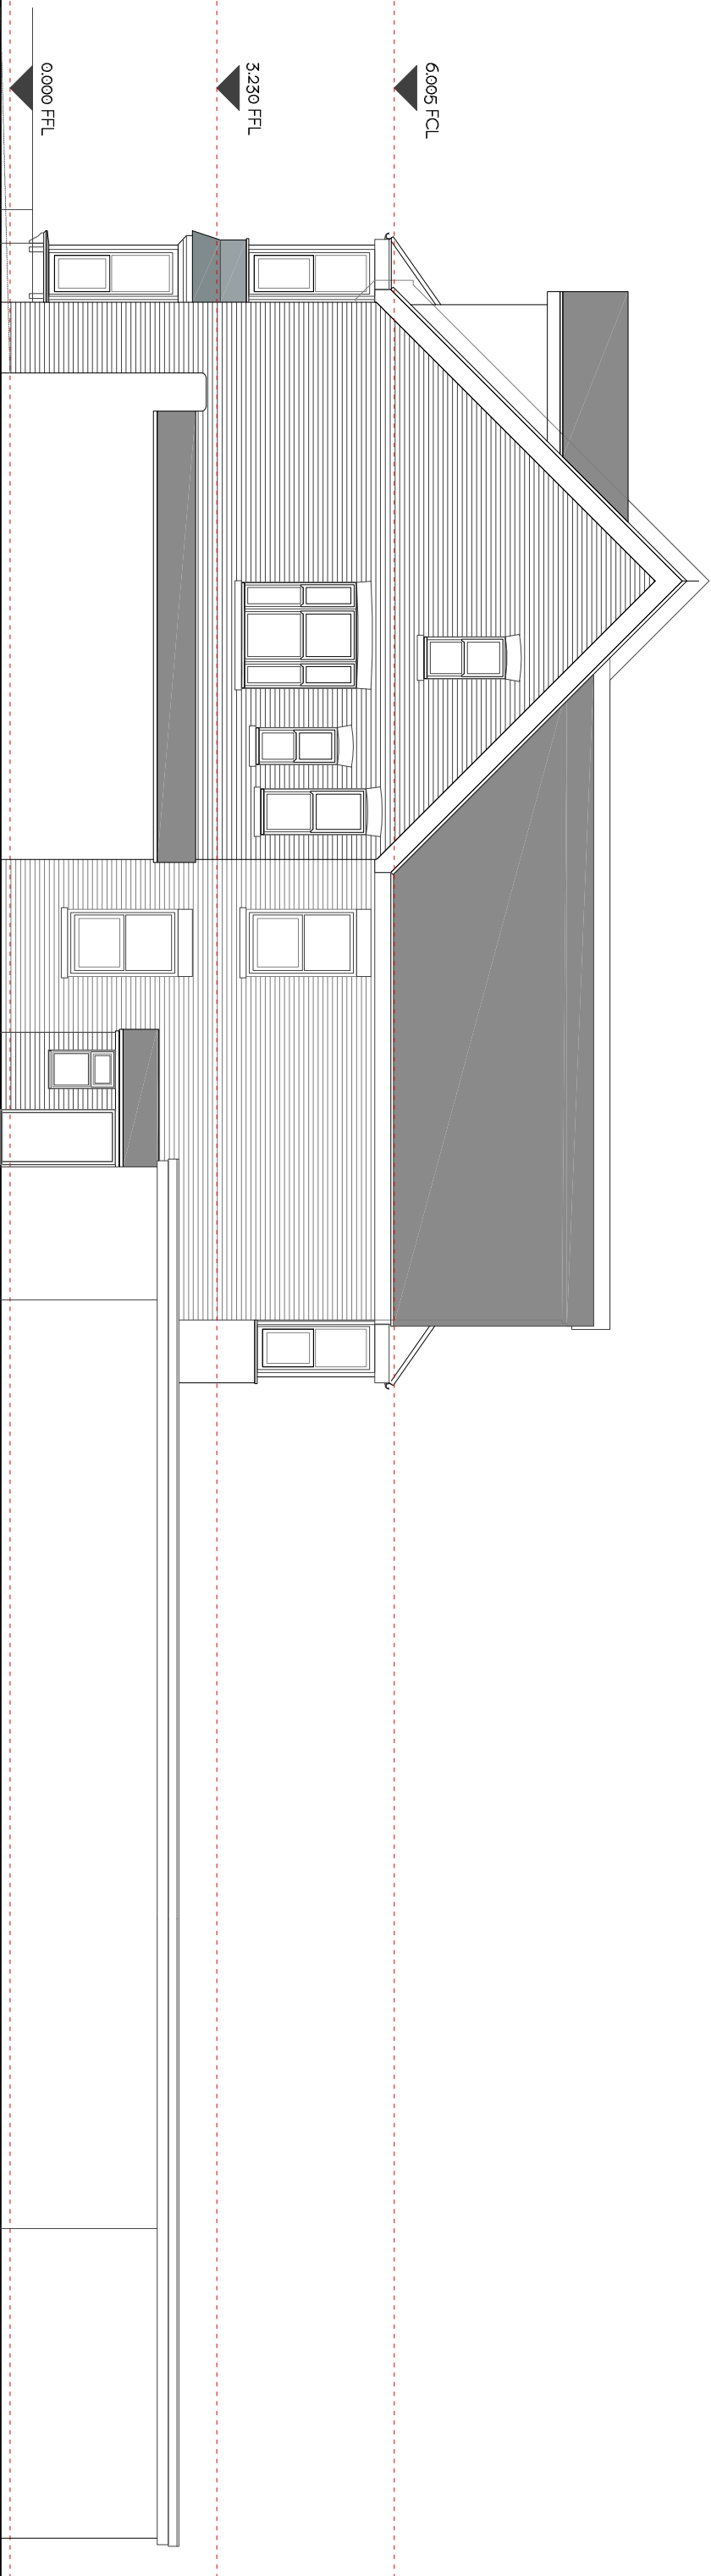

EXISTING SIDE ELEVATION

NORTH/WEST

1:100

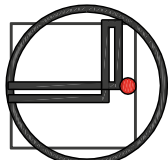 TOLDFIELD ARCHITECTS Toldfield Architect Ltd 5 Freemanle Business Centre 152 Millbrook Road East Southampton SO15 1JR Tel: 023 80 236165 Emails: info@toldfieldarchitects.co.uk adl@toldfieldarchitects.co.uk kourosh@toldfieldarchitects.co.uk Web: www.toldfieldarchitects.co.uk		Project Name and Address: Proposed two storey rear extension & existing attic floor alterations @ 21-23 Richmond Ave, Bognor Regis		Project Ref: 190601		Origin: TA	Zone: 01	Level: -01	Type: P	Role: -A	Number: -P08	Rev: -
Client: Mr Tony Puttick		Status:										
Drawing Title: Existing side elevation_North/West		Appraisal										