

1. ROOF:

MAIN ROOFS\_ Red / Brown interlocking concrete roofing tiles to match existing .  
NEW DORMER ROOFS OVER MAIN ROOF – in plain clay tiles with colour and texture to match main roof interlocking tiles.  
NEW REAR EXTENSION PITCHED ROOF\_ In natural slate roof covering  
NEW DORMER ROOFS & CHEEKS OVER NEW EXTENSION ROOF\_ In Leaded GRP prefab dormer roofing system
2. FACIA & BARGE BOARDS:

In white PVCu to match existing
3. DOORS & WINDOWS:


3.1. In White PVCu by Eurocell or equal approved to match existing.  
New Bi-Fold doors in PP coated Aluminium in White to match window frames.  
3.2. Bins Enclosure gates in PP coated MS vertical bars and mesh infill paneling fabricated by specialist

4. WALL FINISH:


In Red multi-brick work to match existing  
New Dormer over main roof, surround and cheeks in lead work by specialist

5. SKY & ROOF-LIGHTS:

5.1.LANTERN SKYLIGHTS\_ IN new double glazed Aluminum frame Skylantern rooflight from National Dometlight Company or equal approved in gray powder coated aluminum (ral 7016) with uv resistant glazing. Ridge & rafters to have Aluminum rafter flat cap RAL 7016.
- 5.2.NEW ROOFLIGHTS \_In Conservation Rooflights CR14 and CR12 by Rooflight Company powder coated in charcoal gray

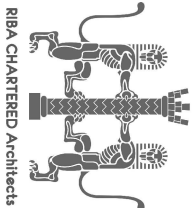

© STRINGENT COPYRIGHT.  
This drawing has been produced for:  
Mr Tony Puttick  
and prepared for submission as part of any statutory Applications. It is not intended for use by any other person or for any other building project or purpose without prior permission from Toldfield Architects Ltd.

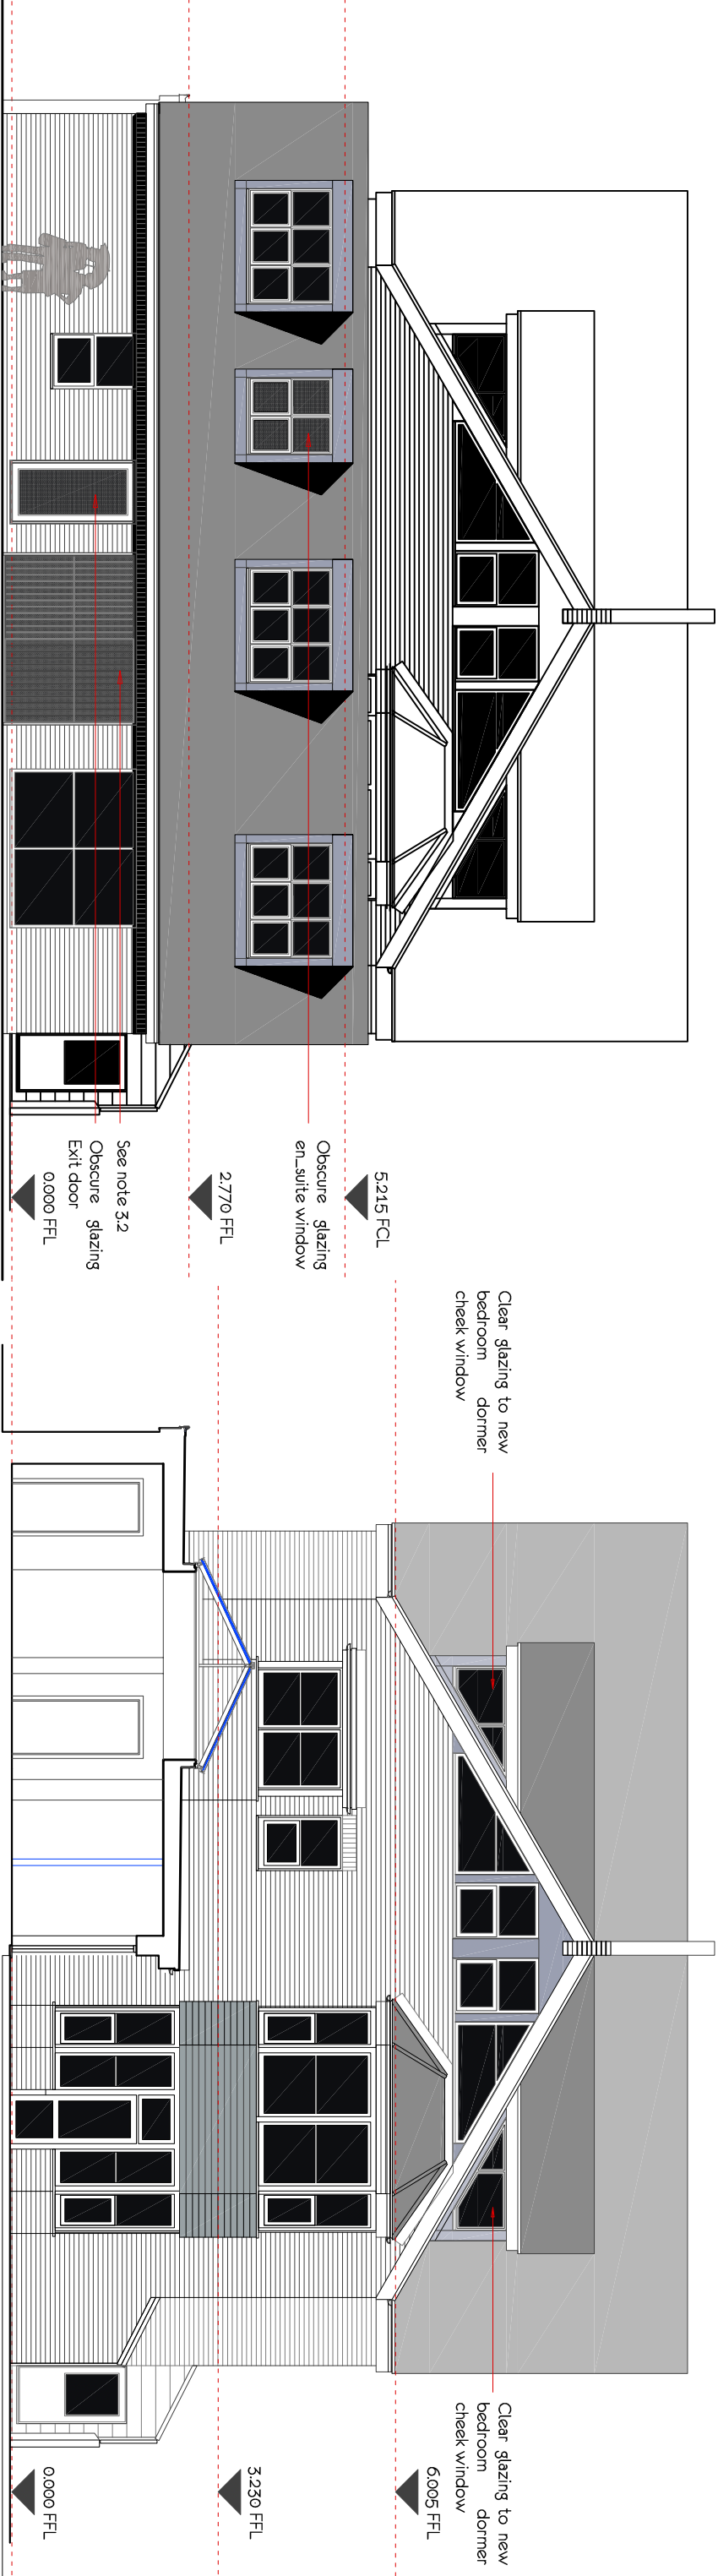

PROPOSED REAR ELEVATION 1:100 PROPOSED SECTION B-B REAR 1:100

|   |  |
|---|--|
| <div><div><div><div><div></div><div></div><div></div><div></div><div></div><div></div><div></div><div></div><div></div><div></div><div></div><div></div><div></div><div></div><div></div><div></div><div></div><div></div><div></div><div></div><div></div><div></div><div></div><div></div><div></div><div></div><div></div><div></div><div></div><div></div><div></div><div></div><div></div><div></div><div></div><div></div><div></div><div></div><div></div><div></div><div></div><div></div><div></div><div></div><div></div><div></div><div></div><div></div><div></div><div></div><div></div><div></div><div></div><div></div><div></div><div></div><div></div><div></div><div></div><div></div><div></div><div></div><div></div><div></div><div></div><div></div><div></di