


GROUND FLOOR	
1. Entrance Lobby	existing
2. Lift	
3. Bedroom	
4. Bedroom	
5. bedroom	
6. Bedroom	
7. Exit Lobby	
8. Corridor	
9. Laundry	
10. Bathroom	
11. Corridor	
12. Bedroom	
13. 13 bedroom	
14. En-Suite W/C	
15. Boiler room	
16. Corridor	
17. Bathroom	
18. Staff room	
19. Bedroom	
20. Office	
21. Boiler room	
22. medication storage room	
23. Existing Lounge enlarged	
24. Existing Dining room enlarged	
25. New Kitchen replaced	
26. New Food Storage room	existing
27. New Preparation area	
28. Existing Garage Store	removed

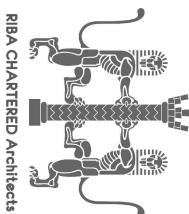

TOLDFIELD
ARCHITECTS

Emails:
info@toldfieldarchitects.co.uk
adi@toldfieldarchitects.co.uk
kourosh@toldfieldarchitects.co.uk
Web: www.toldfieldarchitects.co.uk

Client: Mr Tony Puttick

Drawing Title: Proposed ground floor plan

Project Name and Address: Proposed two storey rear extension & existing attic floor alterations @ 21-23 Richmond Ave, Bognor Regis

Mr Tony Puttick

Appraisal

Date:


July 2019

Comments:

Highlighted new and altered area of the Building

05/09/2019

Dr:	Ch:
-----	-----

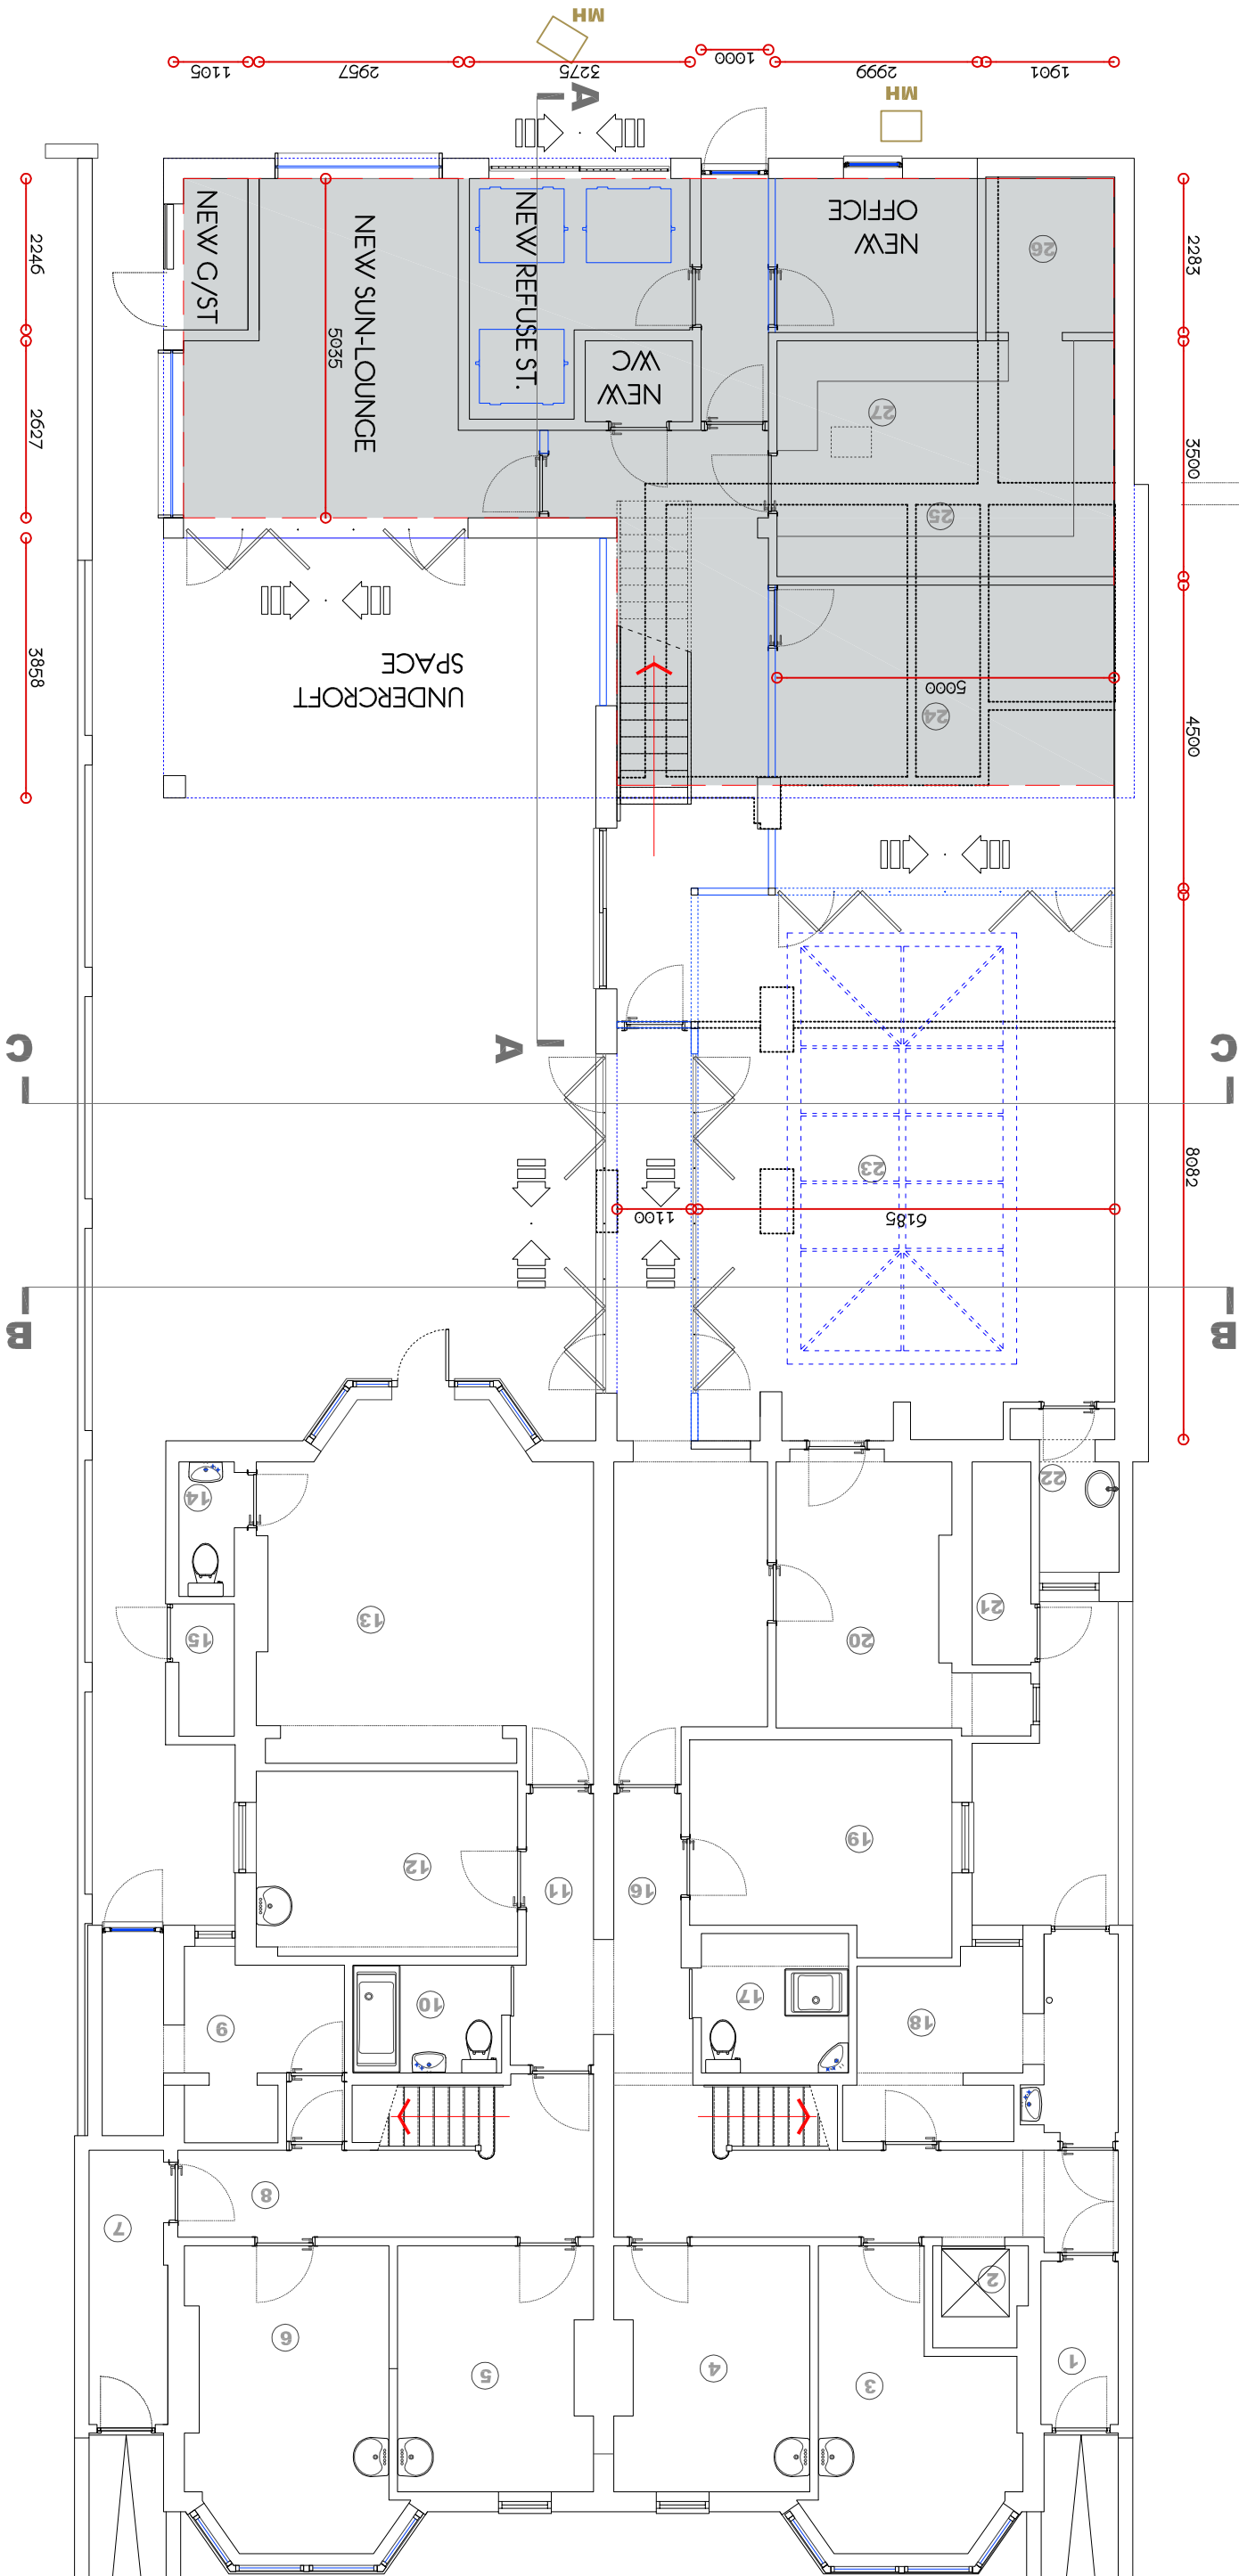

PROPOSED GROUND FLOOR PLAN

1:100

meter