



© STRINGENT COPYRIGHT:
This drawing has been produced for:
Mr Tony Puttick
and prepared for submission as part of any statutory
Applications. It is not intended for use by any other person or
for any other building project or purpose without prior
permission from Toldrich Architects Ltd.

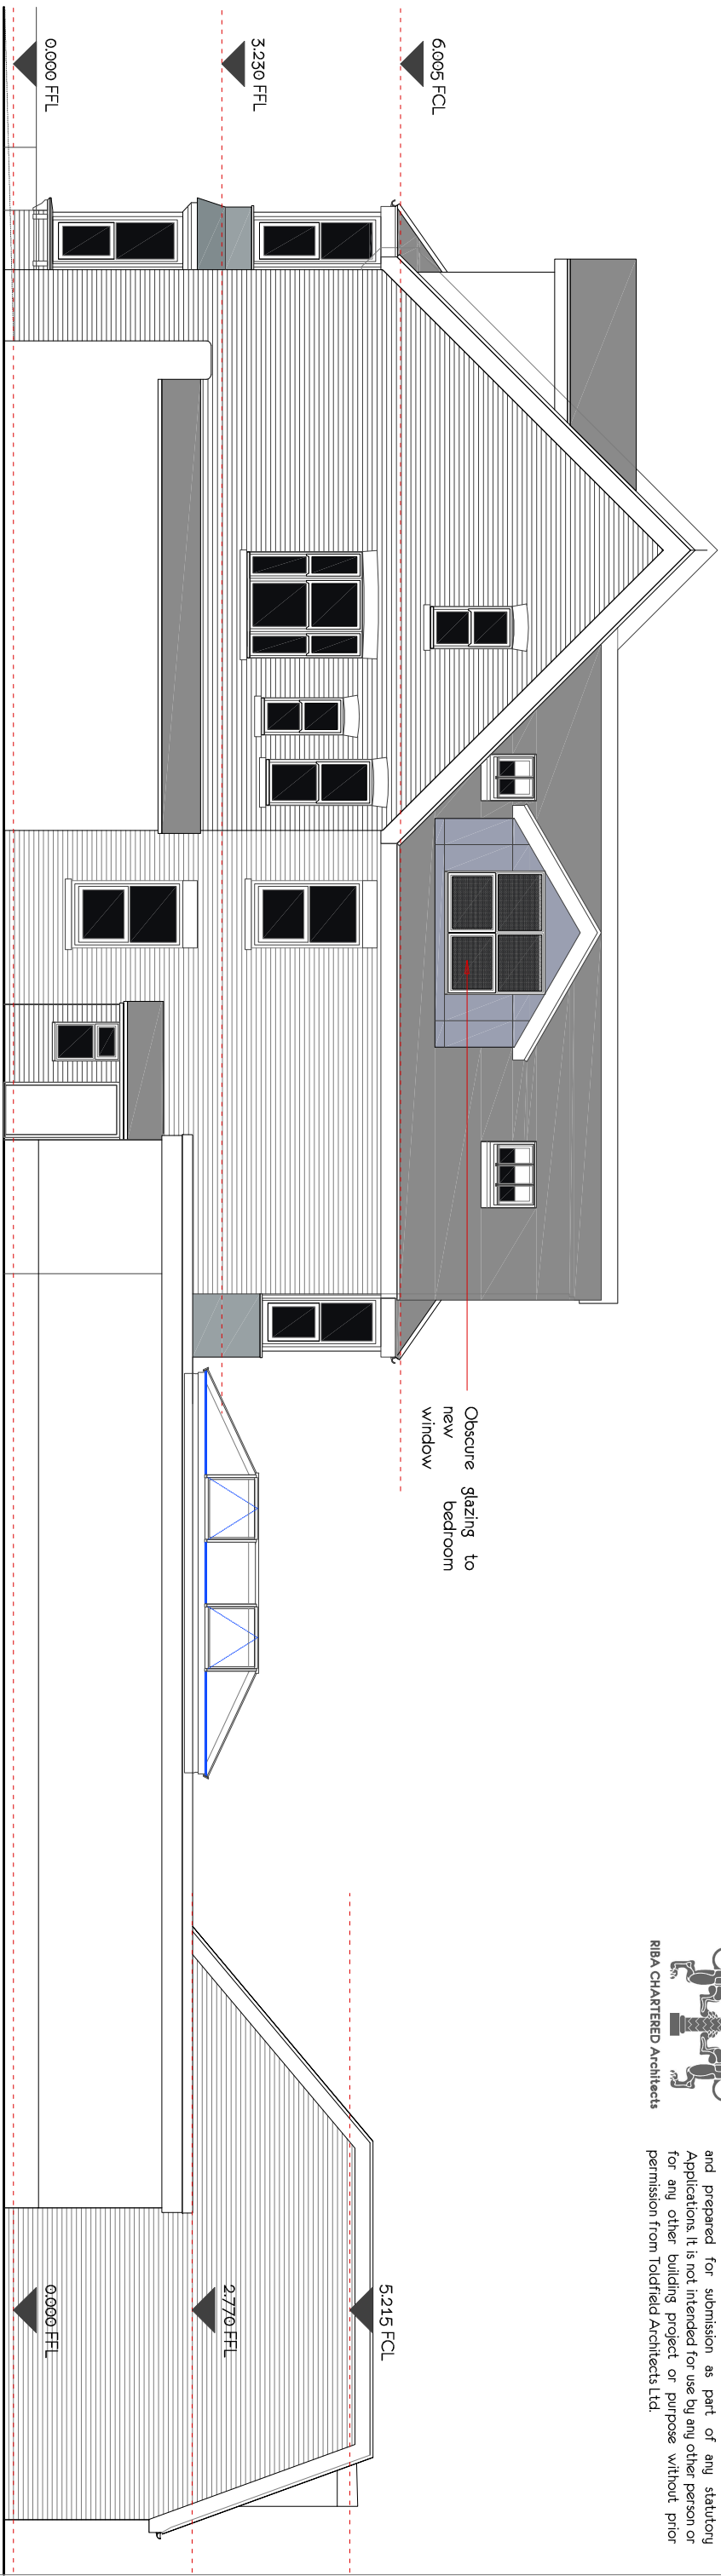


PROPOSED NORTH-WEST SIDE ELEVATION

1:100

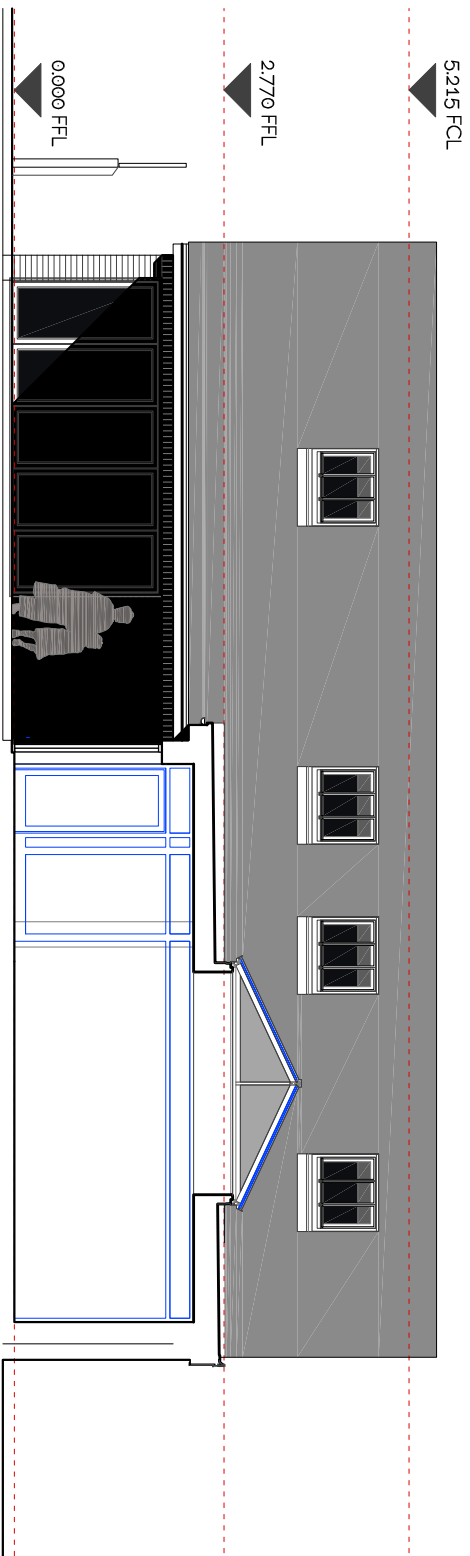

PROPOSED CROSS SECTION C-C

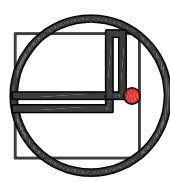 TOLDFIELD ARCHITECTS Toldfield Architects Ltd 5 Freemanite Business Centre 152 Millbrook Road East Southampton SO15 1JR Tel: 023 80 236165 Emails: info@toldfieldarchitects.co.uk adi@toldfieldarchitects.co.uk kourosh@toldfieldarchitects.co.uk Web: www.toldfieldarchitects.co.uk		Project Name and Address: Proposed two storey rear extension & existing attic floor alterations @ 21-23 Richmond Ave, Bognor Regis		Project Ref: 190601		Origin: TA		Zone: - 01		Level: -01		Type: P		Role: -A		Number: -P15		Rev: -A	
Client: Mr Tony Puttick		Status: Appraisal																	
Drawing Title: Proposed side elevation_North/West and section C-C		TA Code: 190601		Project Stage: Planning		Sheet @ A3: 1:100		Date: July 2019											
		</																	