

- 1. ROOF:**

- MAIN ROOFS_ Red / Brown interlocking concrete roofing tiles to match existing .
 - NEW DORMER ROOFS OVER MAIN ROOF _ in plain clay tiles with colour and texture to match main roof interlocking tiles.
 - NEW REAR EXTENSION PITCHED ROOF_ In natural slate roof covering
 - NEW DORMER ROOFS & CHEEKS OVER NEW EXTENSION ROOF_ In Leaded CRP prefab dormer roofing system
- 2. FACIA & BARGE BOARDS:**

In white PVCu to match existing
- 3. DOORS & WINDOWS:**

3.1. In White PVCu by Eurocell or equal approved to match existing.
New Bi-Fold doors in PP coated Aluminium in White to match window frames.

3.2. Bins Enclosure gates in PP coated MS vertical bars and mesh infill paneling fabricated by specialist


- 5. SKY & ROOF-LIGHTS:**

5.1. LANTERN SKYLIGHTS_ IN new double glazed Aluminium frame Skylantern rooflight from National Domelight Company or equal approved in gray powder coated aluminium (ral 7016) with uv resistant glazing. Ridge & rafters to have Aluminium rafter flat cap RAL 7016.

5.2. NEW ROOFLIGHTS _In Conservation Rooflights CR14 and CR12 by Rooflight Company powder coated in charcoal gray

- 4. WALL FINISH:**

In Red multi-brick work to match existing
New Dormer over main roof, surround and cheeks in lead work by specialist

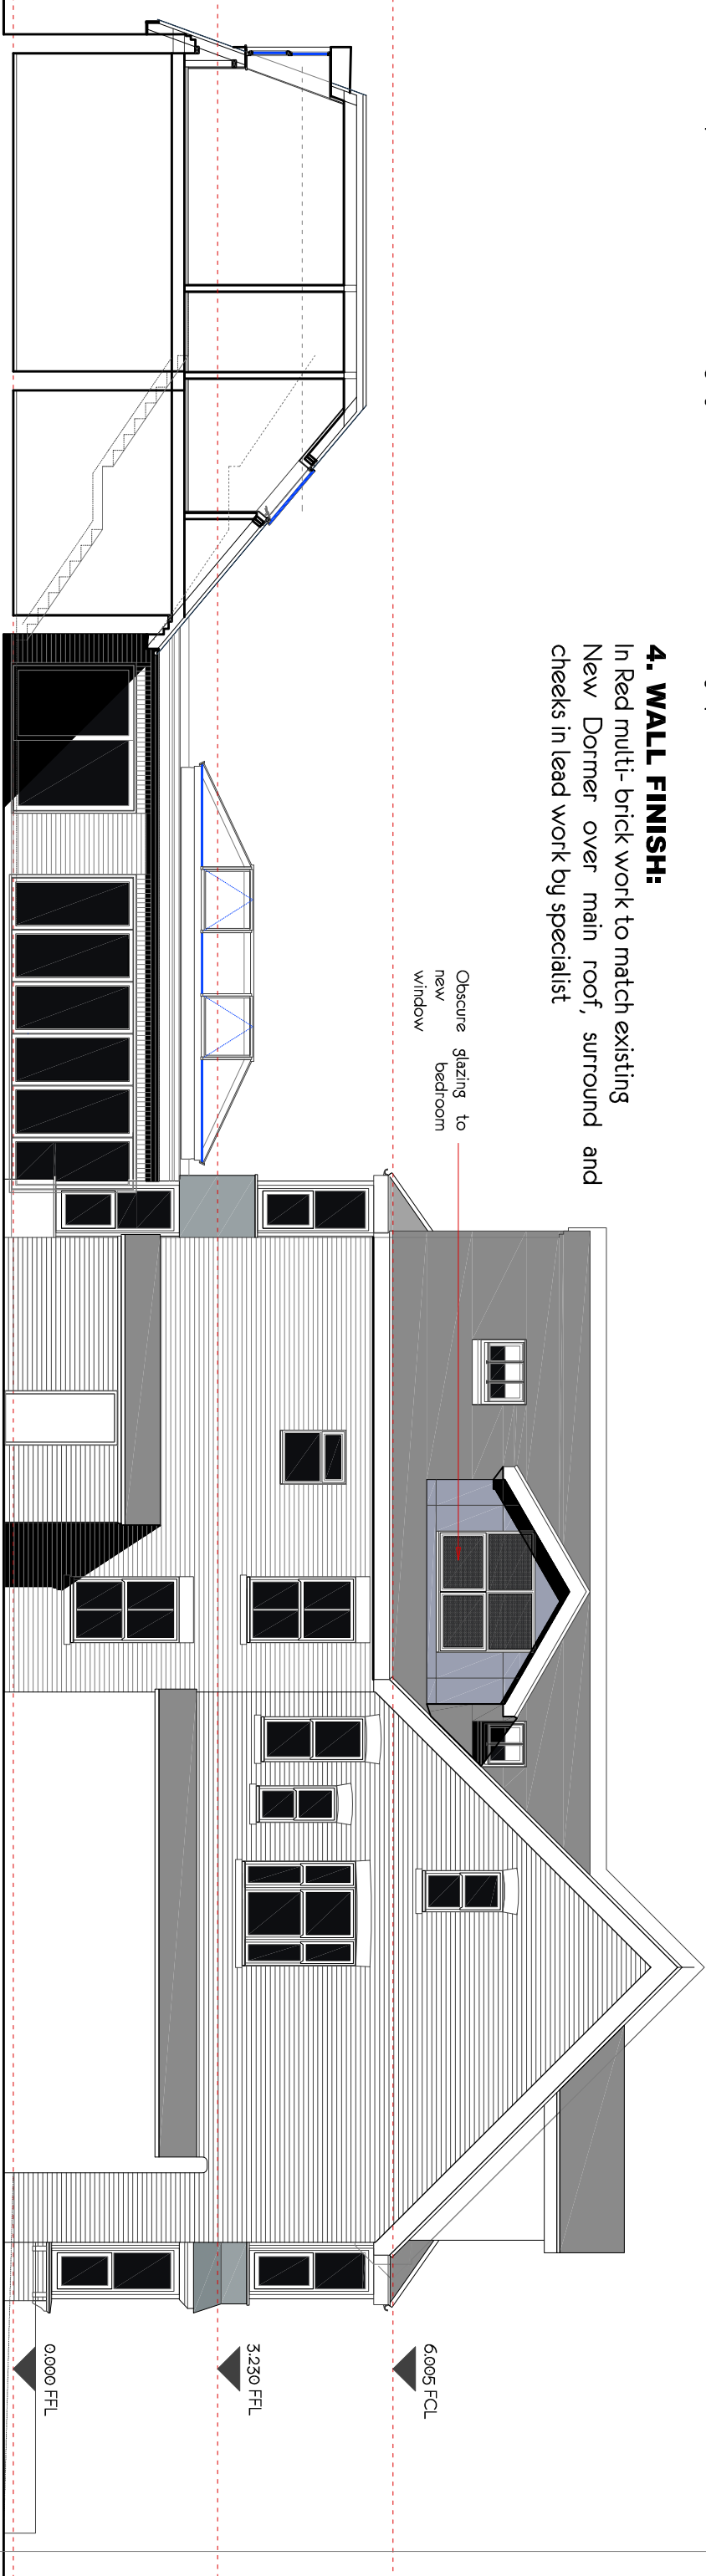

PROPOSED SIDE SECTION A - A

SOUTH/EAST

1:100

TOLDFIELD ARCHITECTS Toldfield Architect Ltd 5 Freemantle Business Centre 152 Millbrook Road East Southampton SO15 1JR Tel: 023 80 236165 Emails: info@toldfieldarchitects.co.uk adl@toldfieldarchitects.co.uk kourosh@toldfieldarchitects.co.uk Web: www.toldfieldarchitects.co.uk		Project Name and Address: Proposed two storey rear extension & existing attic floor alterations @ 21-23 Richmond Ave, Bognor Regis		Project Ref:	Origin:	Zone:	Level:	Type:	Role:	Number:	Rev:			
Client: Mr Tony Puttick		Status:	190601	TA	- 01	-01	P	-A	-P13	-A				
Drawing Title: Proposed side section A-A_South/East		Appraisal										A	Partially amended hatching on Side Elevation	
		T/A Code:	Project Stage:		Sheet @ A3:		Date:							
		190601	Planning		1:100		July 2019		Rev:		Comments:			