

© STRINGENT COPYRIGHT.
This drawing has been produced for:
Mr Tony Puttick
and prepared for submission as part of any statutory Applications. It is not intended for use by any other person or for any other building project or purpose without prior permission from Toldfield Architects Ltd.

1. **ROOF:**

 - MAIN ROOFS_ Red / Brown interlocking concrete roofing tiles to match existing .
 - NEW DORMER ROOFS OVER MAIN ROOF _ in plain clay tiles with colour and texture to match main roof interlocking tiles.
 - NEW REAR EXTENSION PITCHED ROOF_ In natural slate roof covering
 - NEW DORMER ROOFS & CHEEKS OVER NEW EXTENSION ROOF_ In Leaded GRP prefab dormer roofing system
2. **FACIA & BARGE BOARDS:**

In white PVCu to match existing
3. **DOORS & WINDOWS:**

3.1. In White PVCu by Eurocell or equal approved to match existing.

New Bi-Fold doors in PP coated Aluminium in White to match window frames.

3.2. Bins Enclosure gates in PP coated MS vertical bars and mesh infill paneling fabricated by specialist


5. **SKY & ROOF-LIGHTS:**

5.1. LANTERN SKYLIGHTS_ IN new double glazed Aluminium frame Skylantern rooflight from National Domelight Company or equal approved in gray powder coated aluminum (ral 7016) with uv resistant glazing. Ridge & rafters to have Aluminium rafter flat cap RAL 7016.

5.2. NEW ROOFLIGHTS _In Conservation Rooflights CR14 and CR12 by Rooflight Company powder coated in charcoal gray

4. **WALL FINISH:**

In Red multi- brick work to match existing New Dormer over main roof, surround and cheeks in lead work by specialist

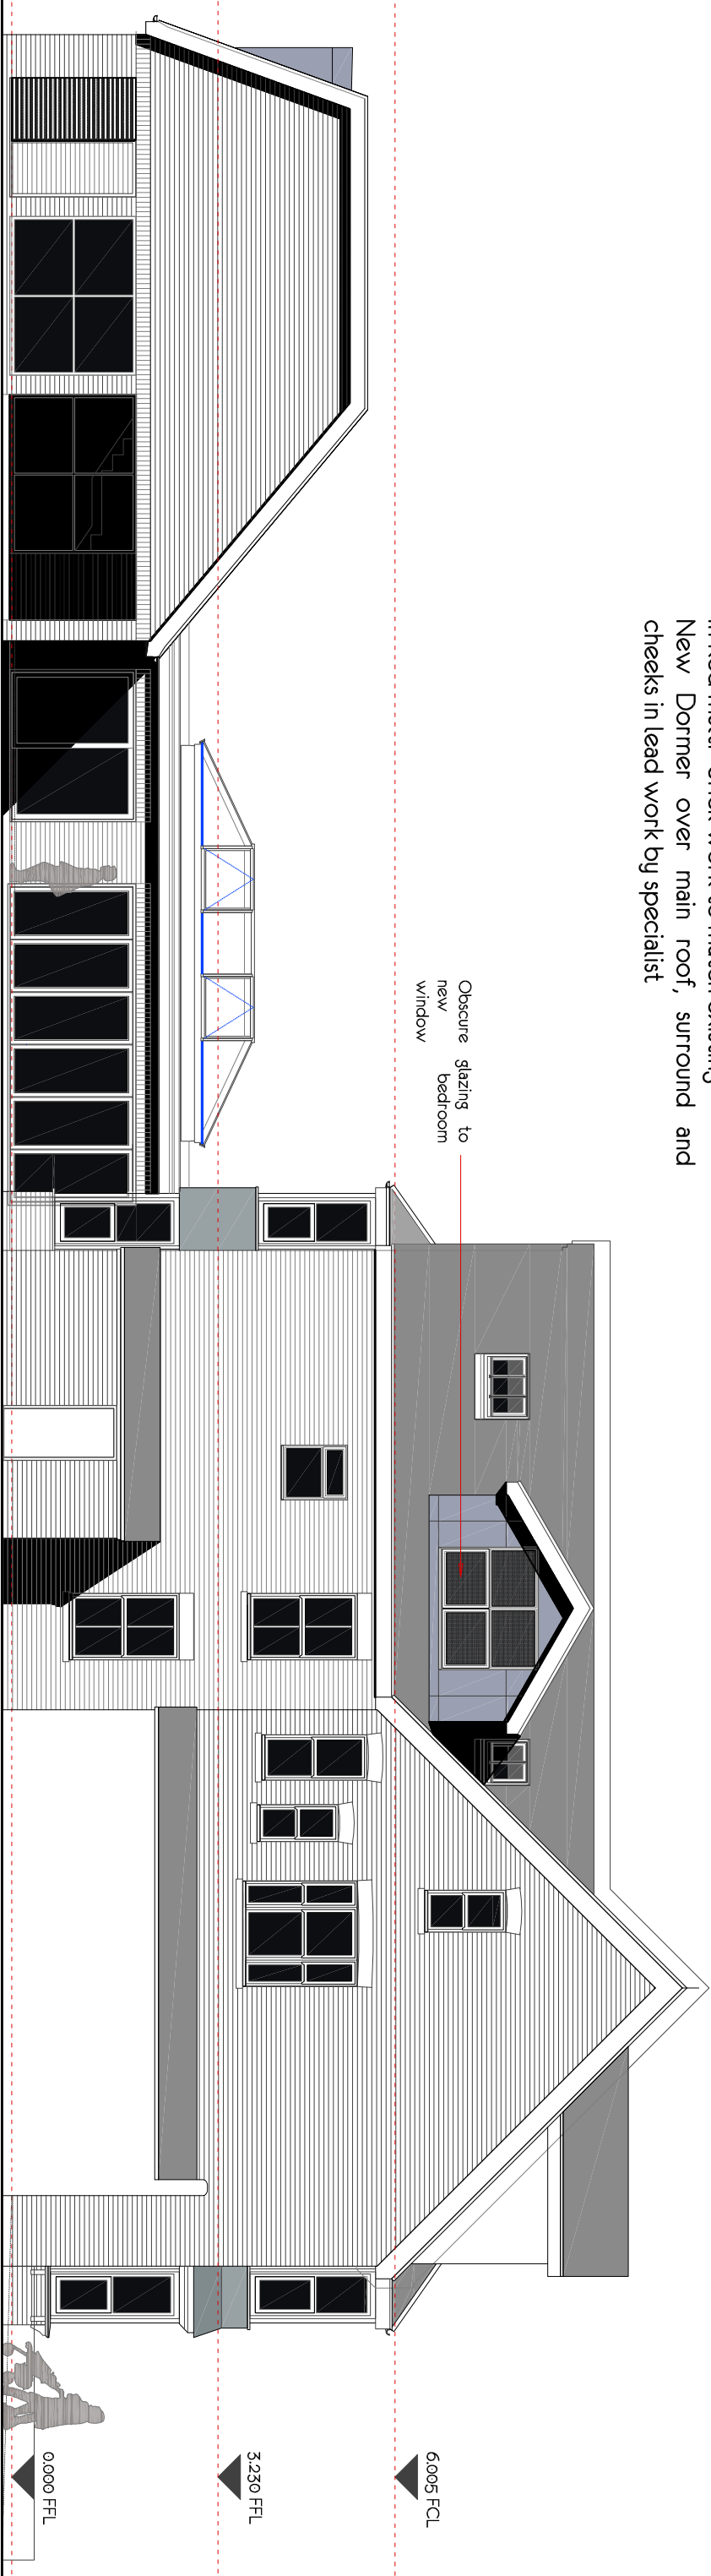

PROPOSED SIDE ELEVATION

SOUTH/EAST

1:100

Toldfield Architects Ltd 5 Freemantle Business Centre 152 Millbrook Road East Southampton SO15 1JR Tel: 023 80 236165 E-mails: info@toldfieldarchitects.co.uk adl@toldfieldarchitects.co.uk kouroush@toldfieldarchitects.co.uk Web: www.toldfieldarchitects.co.uk TOLDFIELD ARCHITECTS		Project Name and Address: Proposed two storey rear extension & existing attic floor alterations @ 21-23 Richmond Ave, Bognor Regis		Project Ref:	Origin:	Zone:	Level:	Type:	Role:	Number:	Rev:				
Client: Mr Tony Puttick		Status:		190601	TA	- 01	- 01	P	- A	- P12	- A				
Drawing Title: Proposed side elevation - South/East		Appraisal		T/A Code:	Project Stage:	Sheet @ A3:	Date:		A		Partially amended hatching on Side Elevation		05/09/2018		
													Kouroush		
													Dr:		
													Ch:		
				</											