


**©** STRINGENT COPYRIGHT:  
This drawing has been produced for:  
**Mr Tony Puttick**  
and prepared for submission as part of any statutory Applications. It is not intended for use by any other person or for any other building project or purpose without prior permission from Toldfield Architects Ltd.

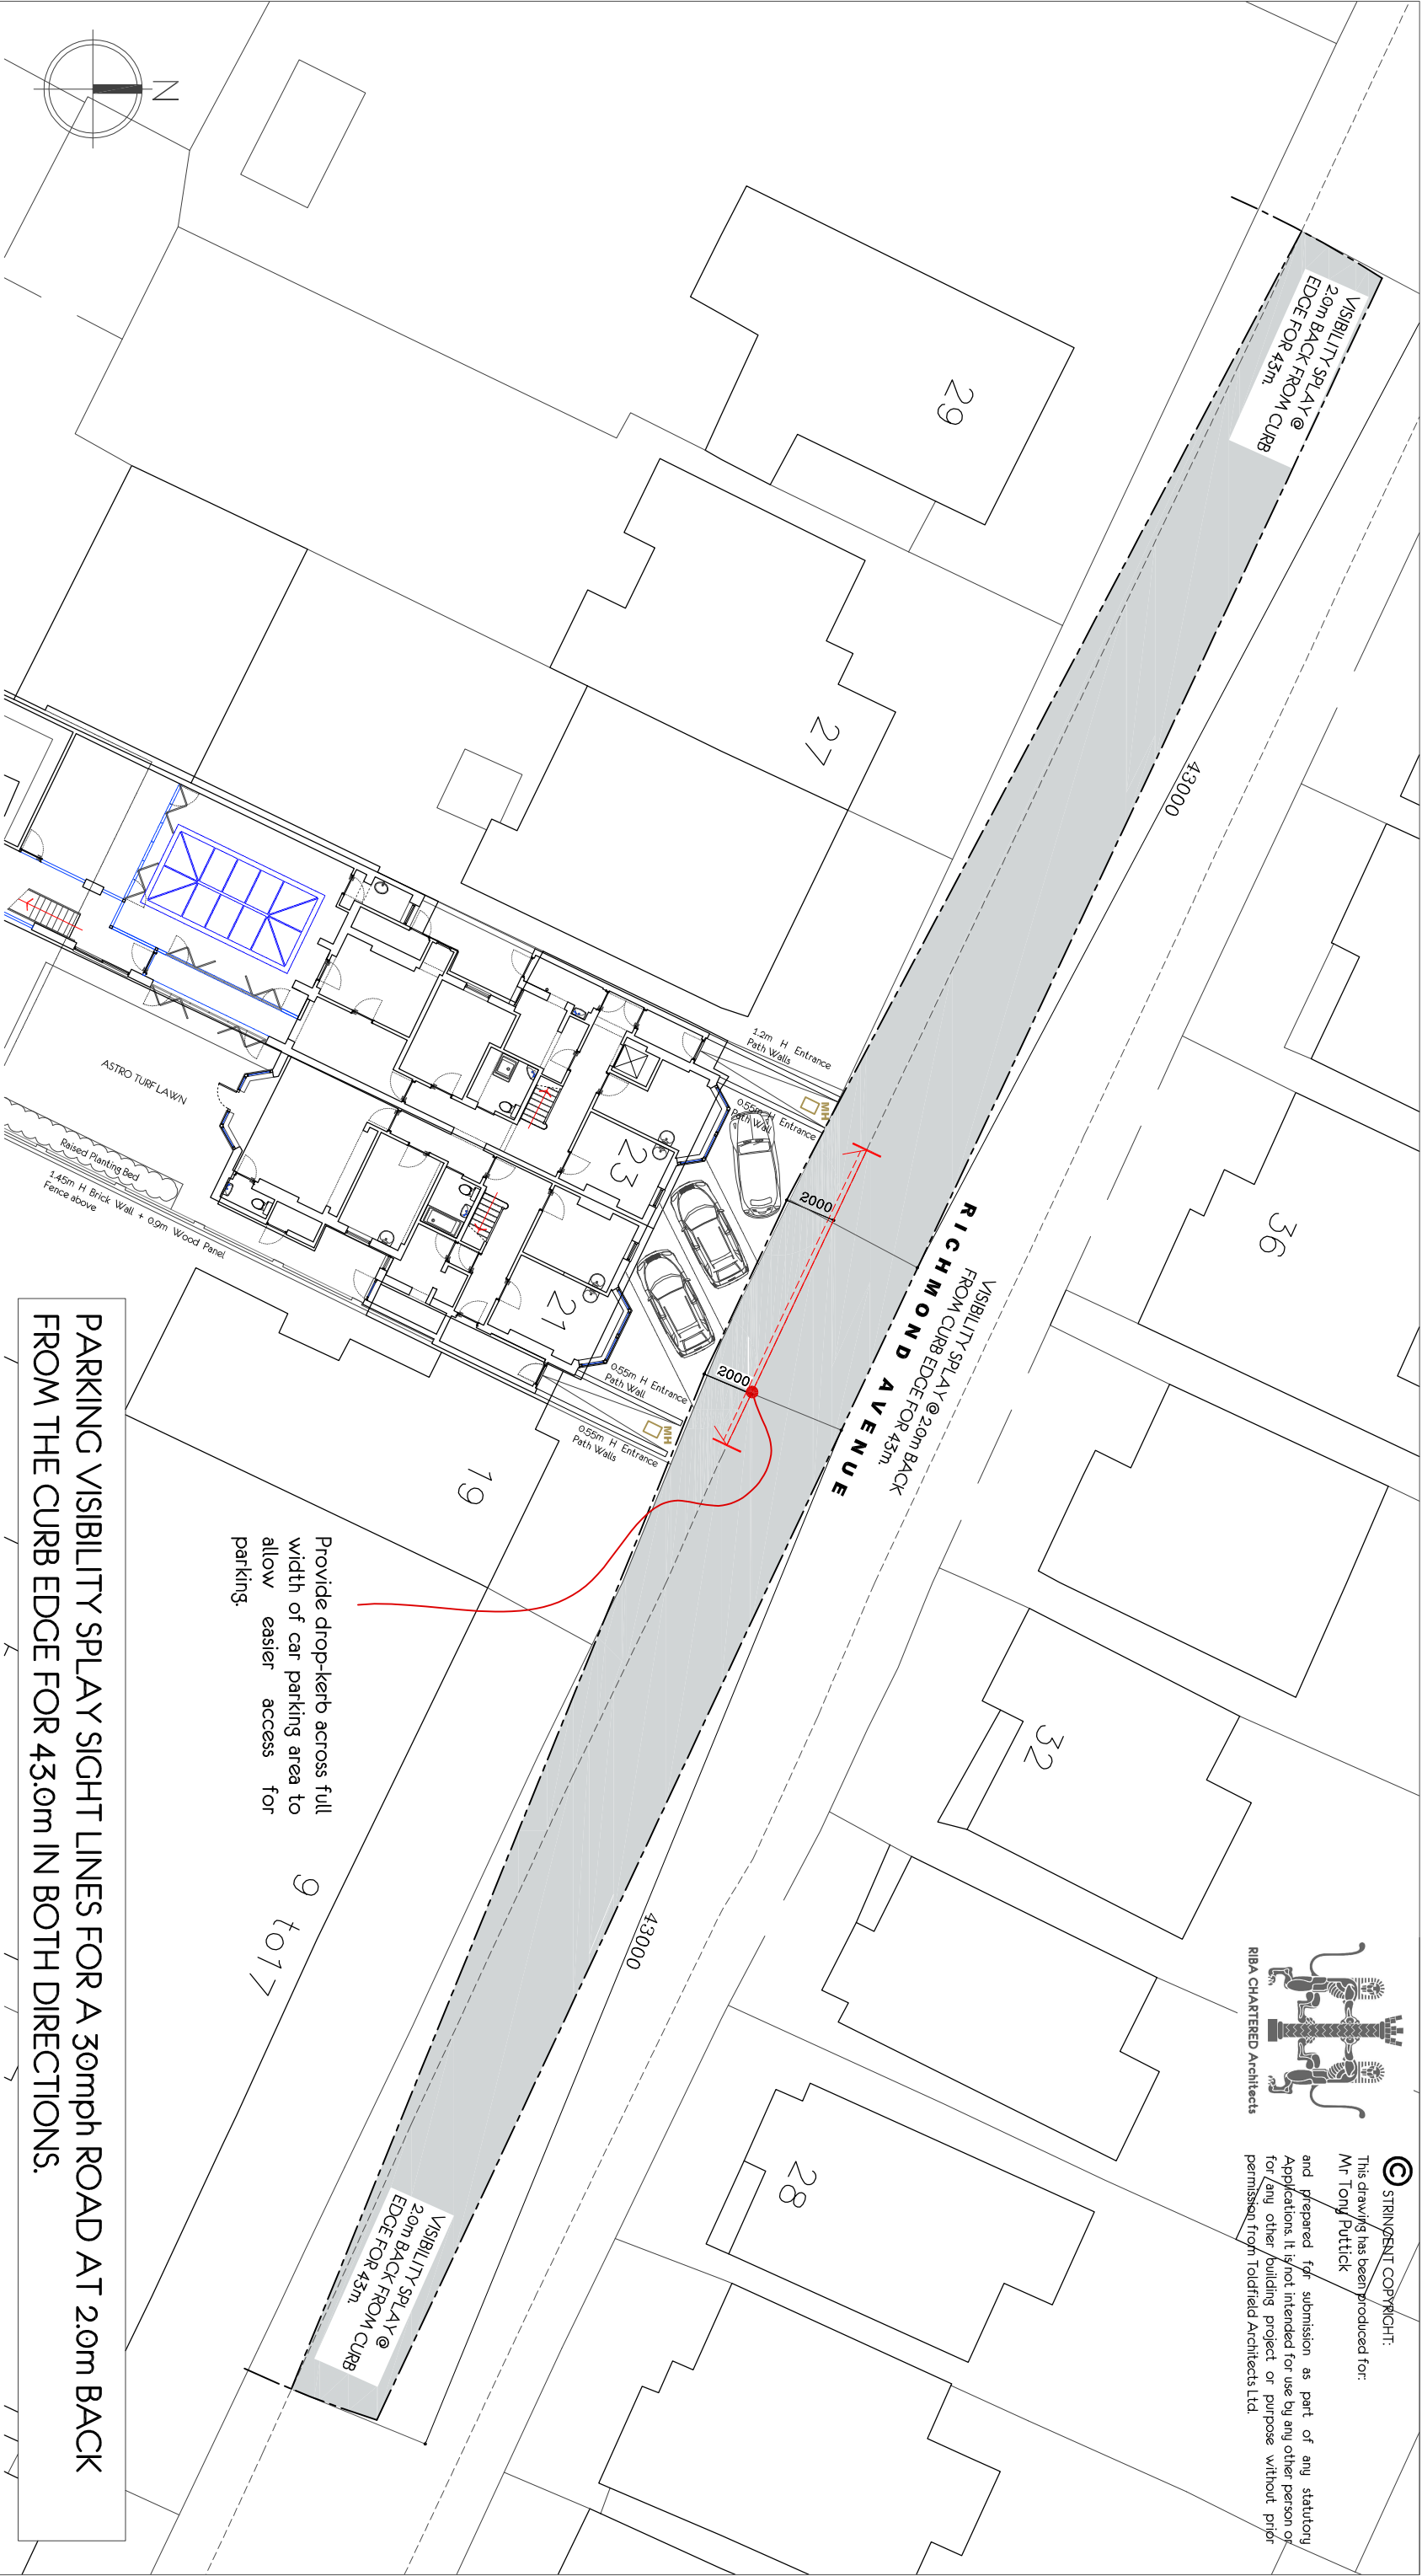

# VISIBILITY SPLAY SITE PLAN 1:250



**Toldfield Architect Ltd**  
5 Freemantle Business Centre  
152 Millbrook Road East  
Southampton  
SO15 1JR  
Tel: 023 80 236165

Emails:  
info@toldfieldarchitects.co.uk  
ad@toldfieldarchitects.co.uk  
kouroush@toldfieldarchitects.co.uk  
Web: www.toldfieldarchitects.co.uk

|   |              |                |             |           |       |           |         |      |     |  |  |
|---|--------------|----------------|-------------|-----------|-------|-----------|---------|------|-----|--|--|
| Project Name and Address:<br><br>Proposed two storey rear extension & existing attic floor alterations @ 21-23 Richmond Ave, Bognor Regis | Project Ref: | Origin:        | Zone:       | Level:    | Type: | Role:     | Number: | Rev: |     |  |  |
|   | 190601       | TA             | - 01        | - 01      | P     | - A       | - P17   | -    |     |  |  |
|   |              |                |             |           |       |           |         |      |     |  |  |
|   |              |                |             |           |       |           |         |      |     |  |  |
| Client:<br><br>Mr Tony Puttick   | Status:      |                |             |           |       |           |         |      |     |  |  |
| Drawing Title:<br><br>Visibility Splay Site Plan                                                                                          | Appraisal    |                |             |           |       |           |         |      |     |  |  |
|   |              |                |             |           |       |           |         |      |     |  |  |
|   |              |                |             |           |       |           |         |      |     |  |  |
|   |              |                |             |           |       |           |         |      |     |  |  |
|   | TA Code:     | Project Stage: | Sheet @ A3: | Date:     | Rev:  | Comments: |         |      |     |  |  |
|   | 190601       | Planning       | 1:250       | Sept 2019 |       |           |         | Dt:  | Ct: |  |  |