

EXISTING ROOM LABELS

- GROUND FLOOR

1. Entrance Lobby

2. Lift

3. Bedroom

4. Bedroom

5. Bedroom

6. Bedroom

7. Exit Lobby

8. Corridor
9. Laundry

10. Bathroom

11. Corridor

12. Bedroom

13. 13 bedroom

14. En-suite WC

15. Boiler room

16. Corridor

17. Bathroom
18. Staff room

19. Bedroom

20. Office

21. Boiler room

22. medication storage room

23. Lounge

24. Dining room

25. Kitchen

26. Food Storage room
27. Preparation area

28. Garage Store
34. Landing

35. Existing W/C altered into a new en-suite shower

41. Landing

42. Existing W/C altered into a new en-suite shower

43. Cupboard

44. Storage room

45. Bedroom

46. Bedroom

47. En-suite Bathroom
- FIRST FLOOR



29. Lift

30. Bedroom


31. Bedroom

32. Bedroom

33. Bedroom

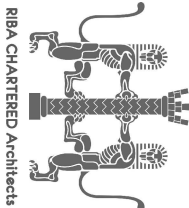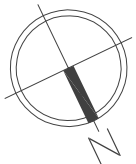


© STRINGENT COPYRIGHT:
This drawing has been produced for:
Mr Tony Puttick
and prepared for submission as part of any statutory Applications. It is not intended for use by any other person or for any other building project or purpose without prior permission from Toldfield Architects Ltd.

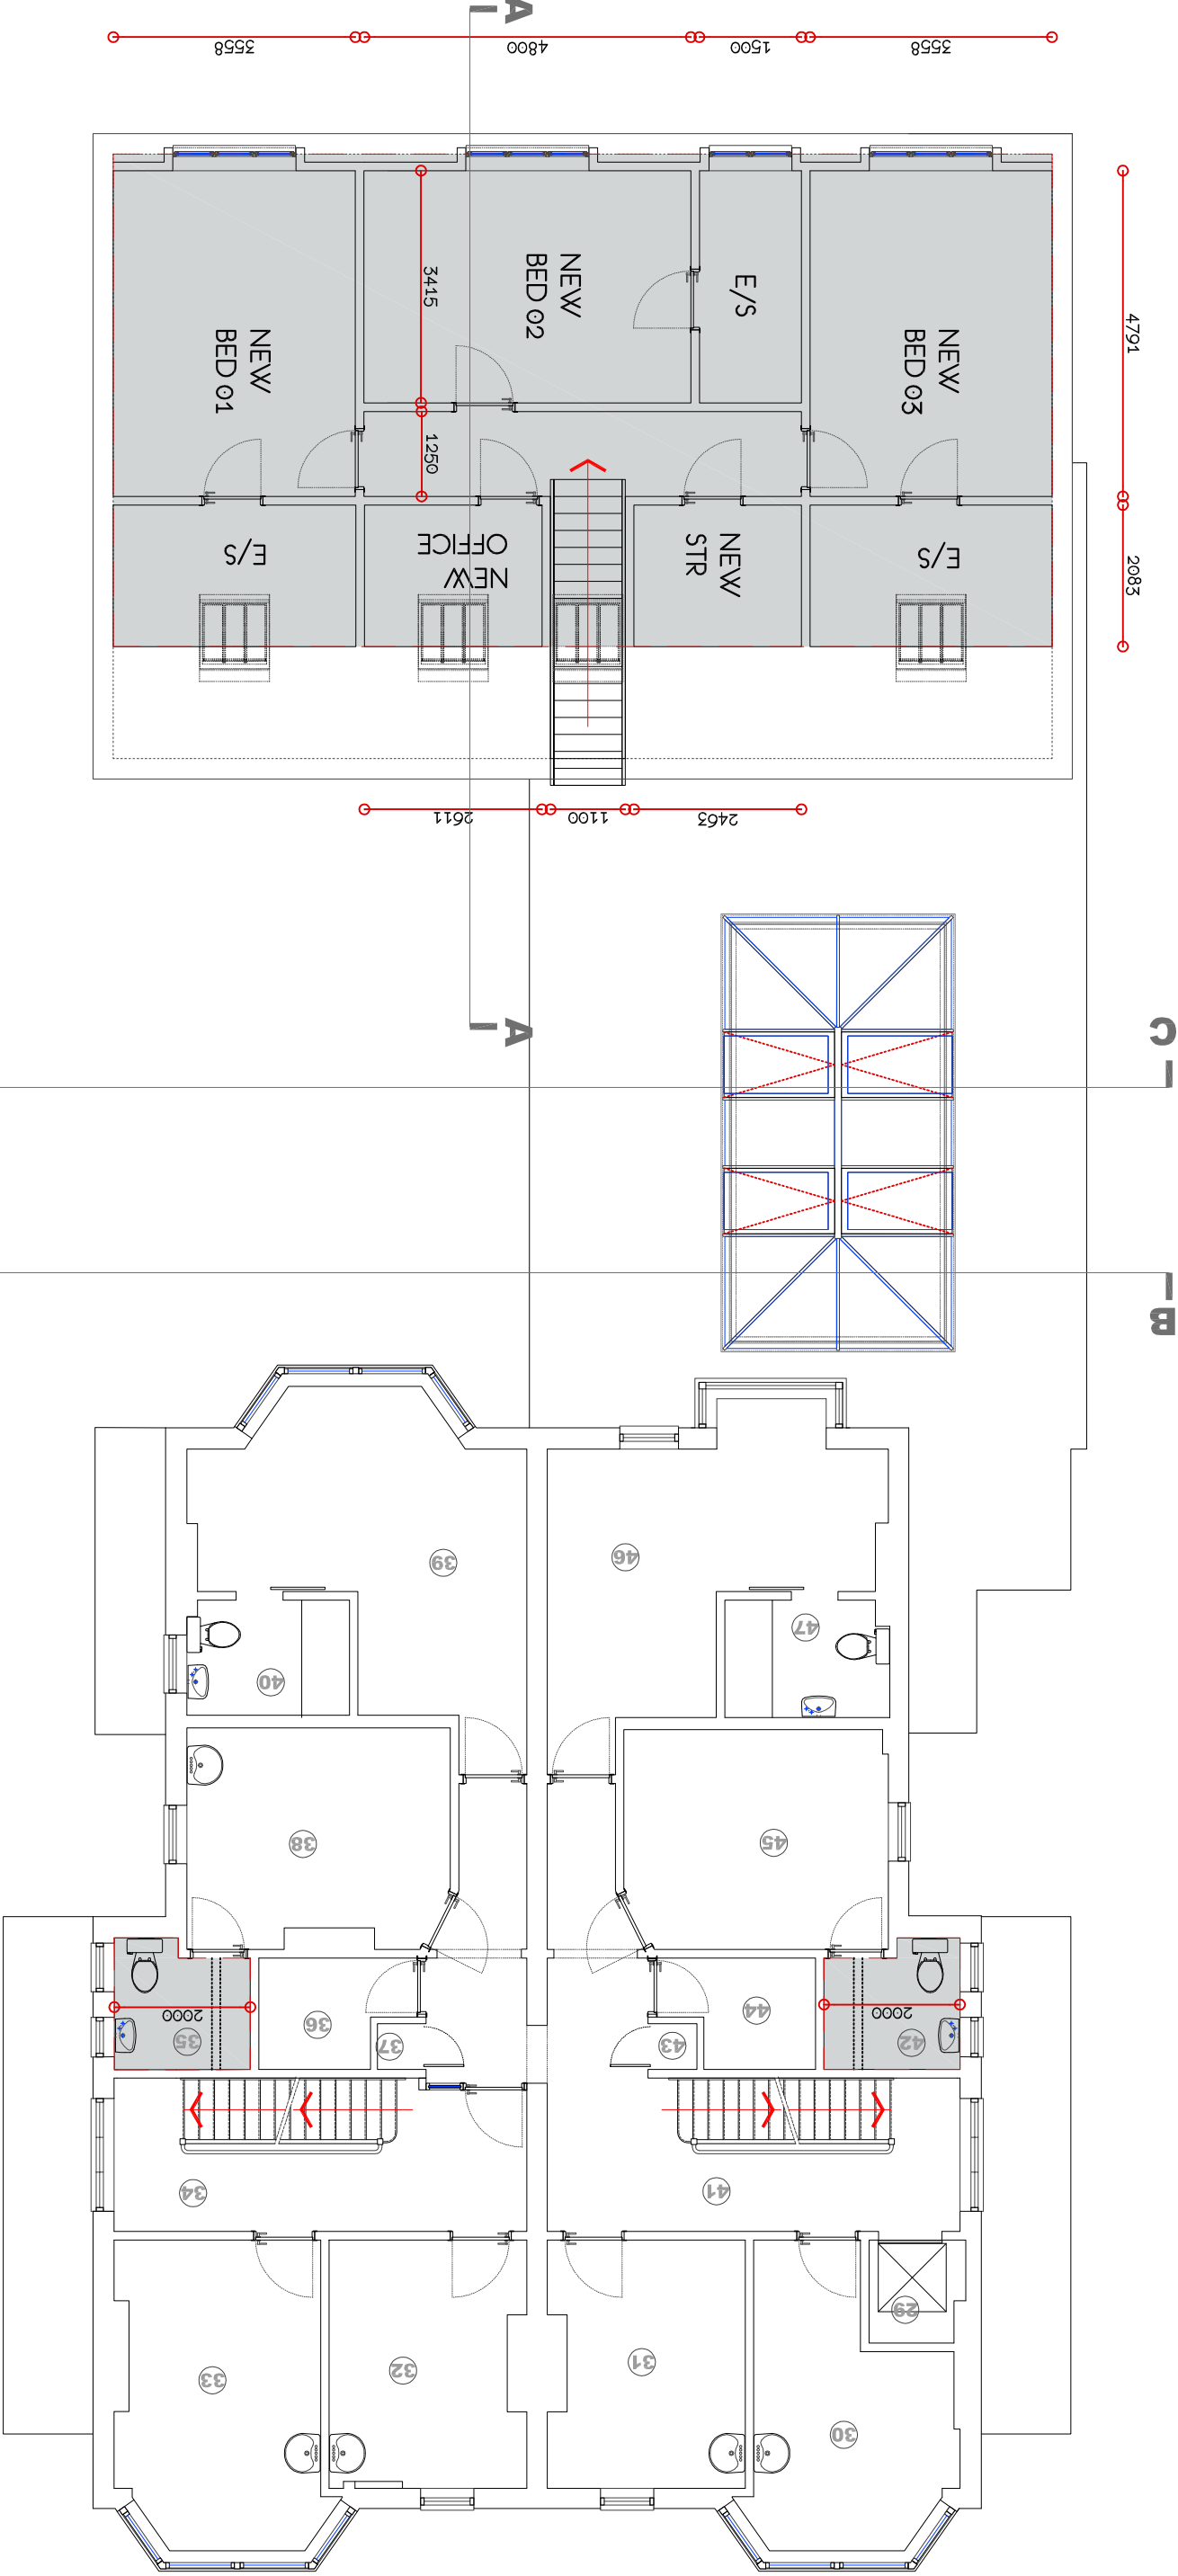

PROPOSED FIRST FLOOR PLAN

1:100

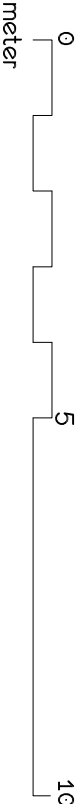

Toldfield Architect Ltd
5 Freemanle Business Centre
152 Millbrook Road East
Southampton
SO15 1JR
Tel: 023 80 236165

Emails:
info@toldfieldarchitects.co.uk
ad@toldfieldarchitects.co.uk
kourosh@toldfieldarchitects.co.uk
Web: www.toldfieldarchitects.co.uk

Project Name and Address: Proposed two storey rear extension & existing attic floor alterations @ 21-23 Richmond Ave, Bognor Regis		Project Ref:	Origin:	Zone:	Level:	Type:	Role:	Number:	Rev:		
Client: Mr Tony Puttick		190601	TA	- 01	-01	P	-A	-P10	-A		
Status:											
Appraisal											
Drawing Title: Proposed first floor plan		T/A Code:	Project Stage:	Sheet @ A3:	Date:						
190601 Planning 1:100 July 2019						Rev:	Comments:				
						A -	Highlighted new and altered area of the Building		05/09/2019		
									Kourosh		
									Dr:		
									Ch:		