


NOTES


ROOF - Natural slates to pitched roof, felt covering to flat roof sections.

WALLS - Mixture of shades of face brickwork to external walls.

WINDOWS/DOORS - Mixture of white framed PVC double glazed units and some wooden framed casement and sash windows.

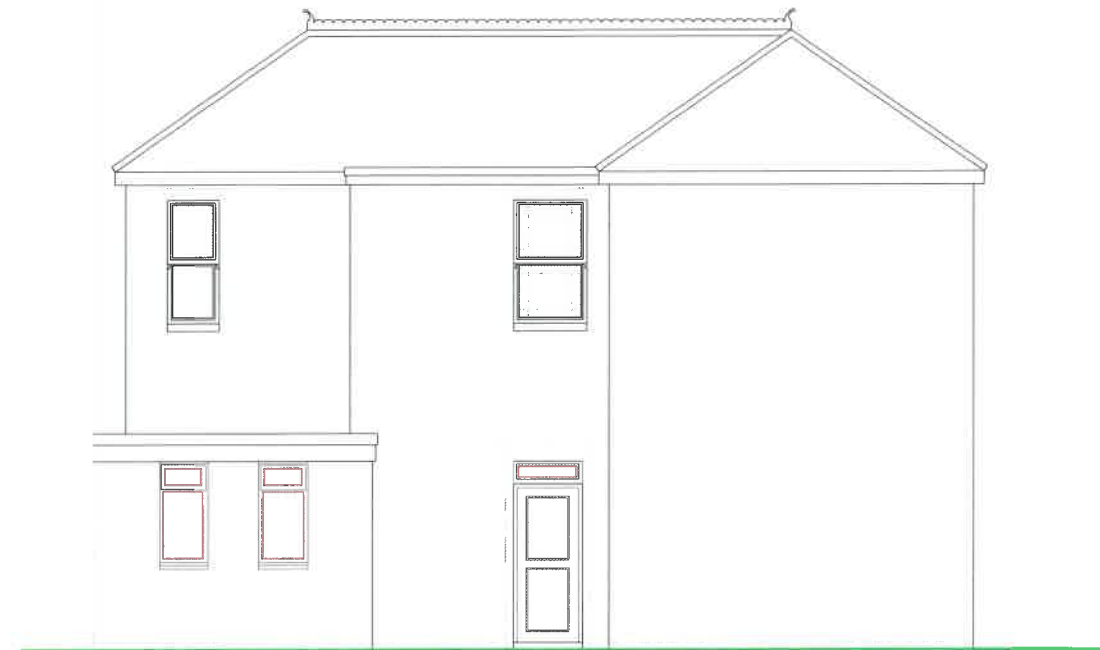


REAR ELEVATION

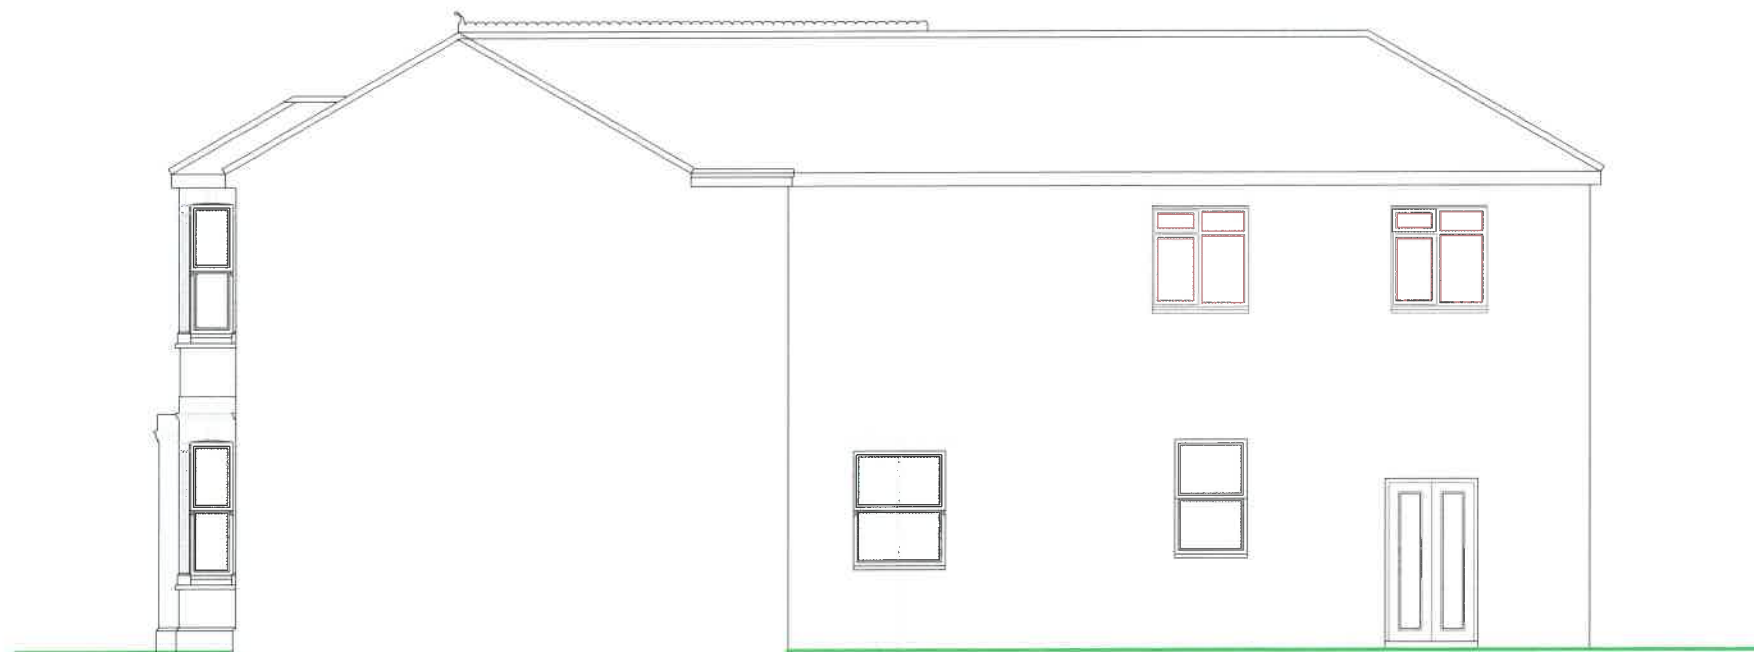

SIDE ELEVATION

EXISTING ELEVATIONS

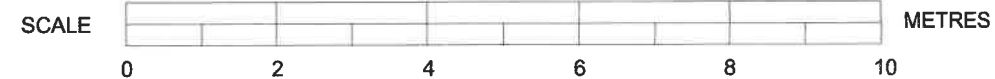

SUSSEX BUILDING CONSULTANCY LIMITED		 LABC partner 3 NORTHCOOTE ROAD BOGNOR REGIS PO21 5LZ TEL - (01243) 881379
42 SUDLEY ROAD, BOGNOR REGIS, WEST SUSSEX.		
SCALE - 1/100 REV -	DATE - 20/08/2019	