

NOTES


ROOF - Natural slates to pitched roof, felt covering to flat roof sections.

WALLS - Mixture of shades of face brickwork to external walls.

WINDOWS/DOORS - Mixture of white framed PVC double glazed units and some wooden framed casement and sash windows.




REAR ELEVATION

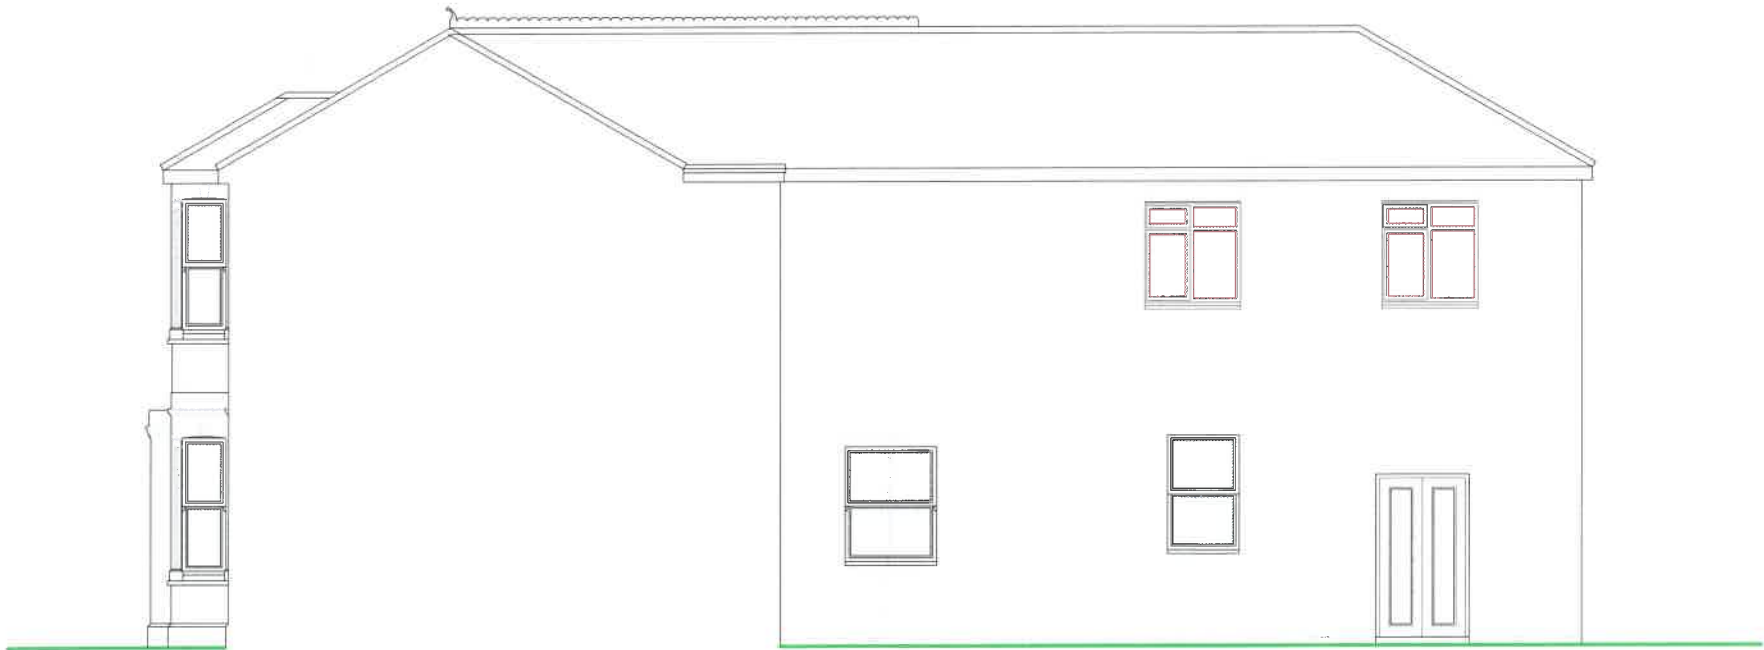

SIDE ELEVATION

PROPOSED ELEVATIONS

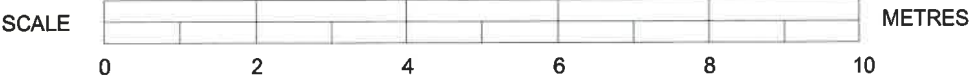

**SUSSEX BUILDING CONSULTANCY LIMITED**

42 SUDLEY ROAD,  
BOGNOR REGIS, WEST SUSSEX.

SCALE - 1/100 REV -    DATE - 20/08/2019

**LABC**

3 NORTHGATE ROAD  
BOGNOR REGIS  
PO21 8LZ  
TEL - (01243) 861379