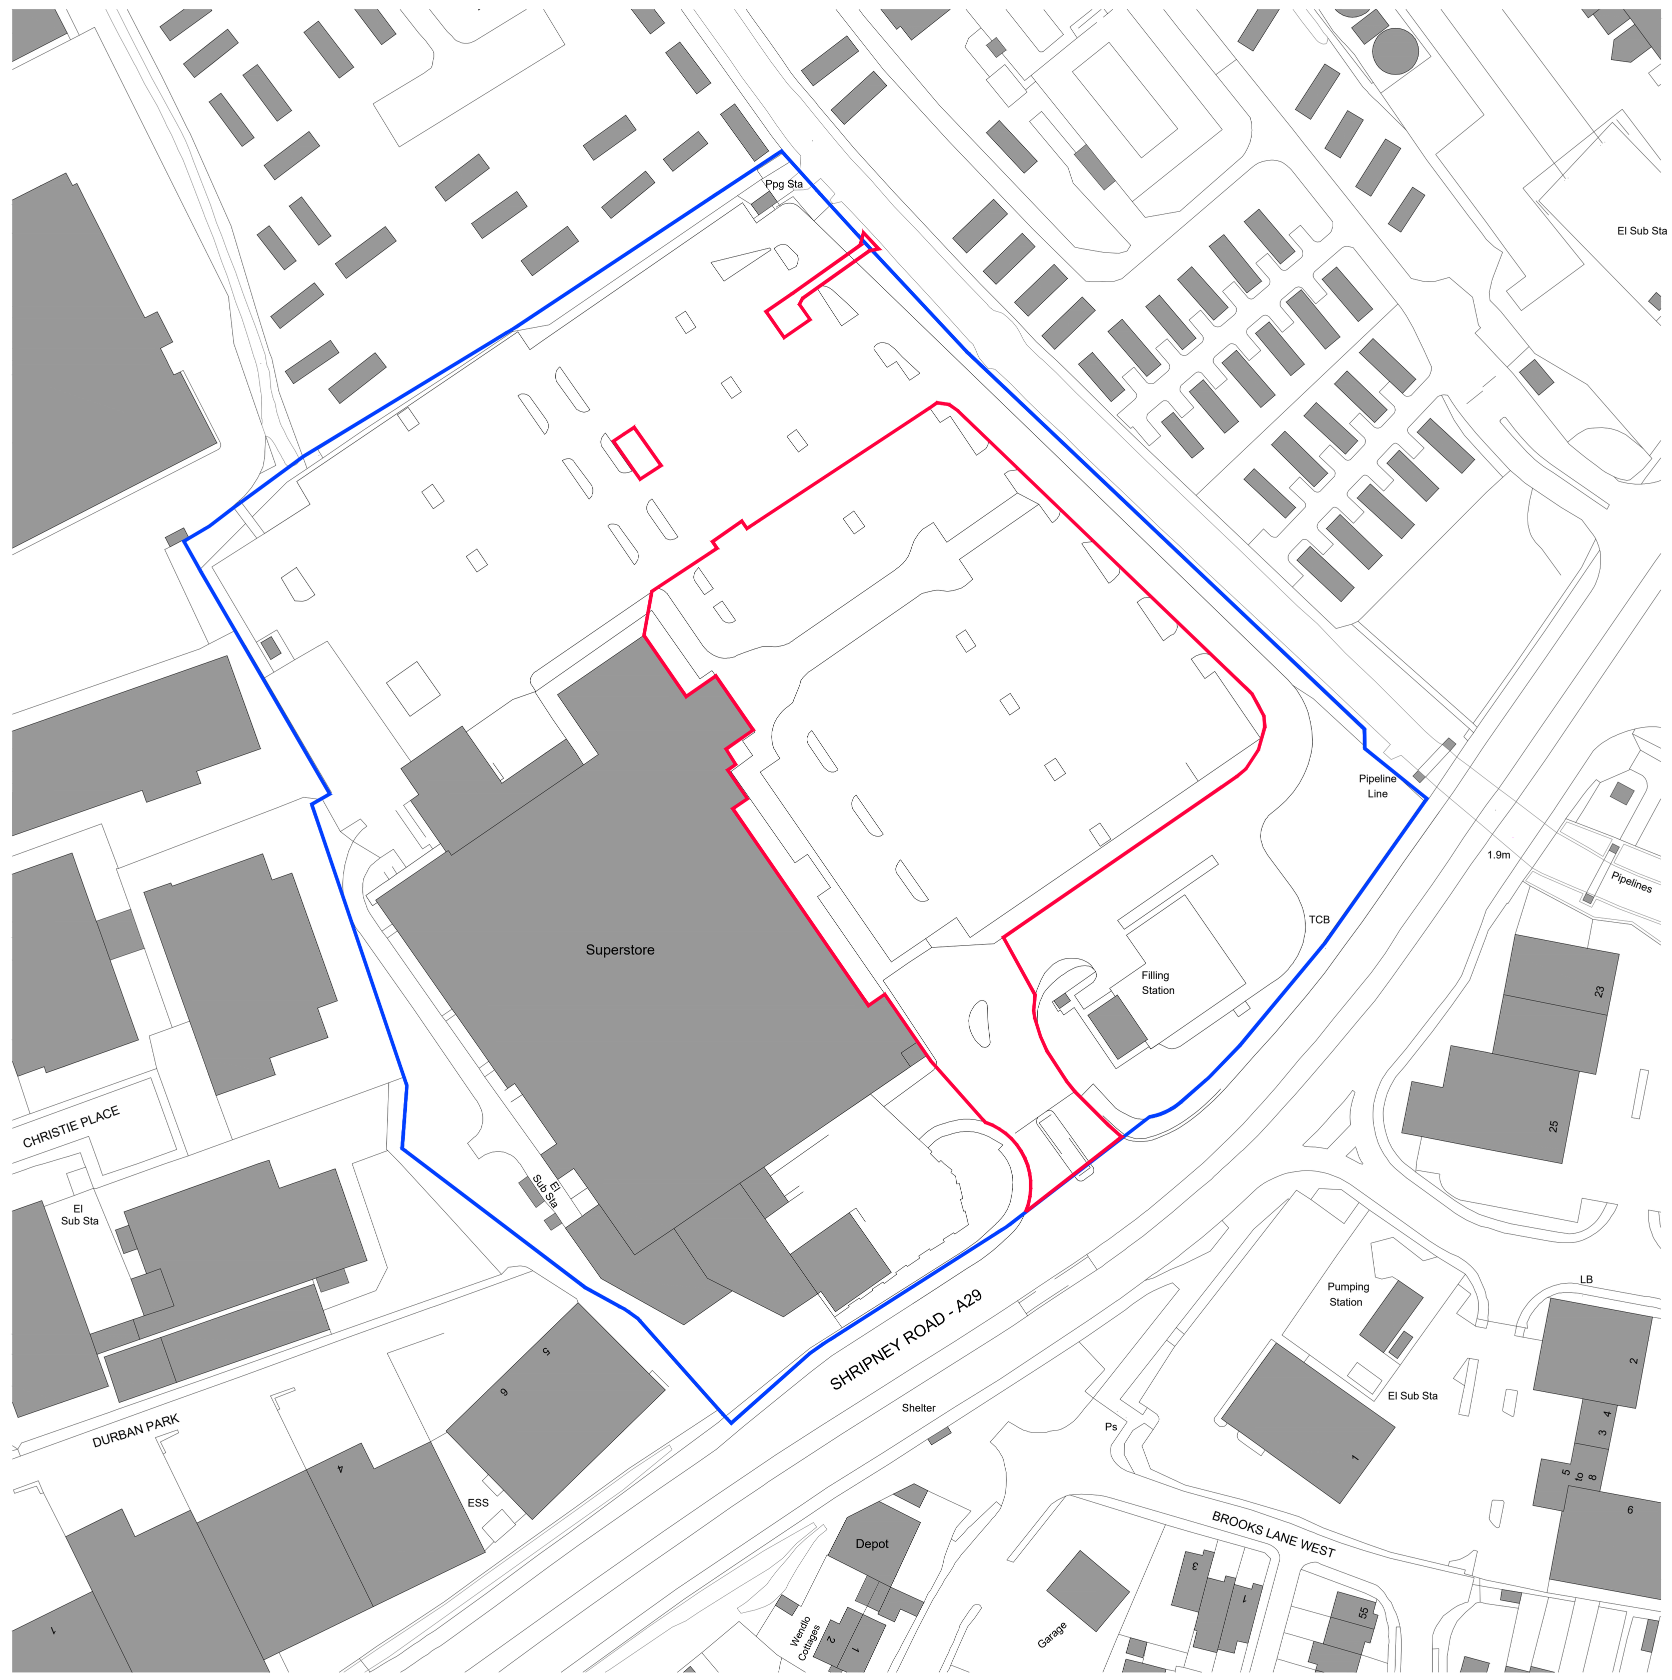


Ordnance Survey, (c) Crown Copyright 2024. All rights reserved. Licence number 100022432

SCALE 1:1250 @ A1 / 1:2500 @ A3

12.5 0 12.5 25 37.5 50 62.5

LENGTH IN METRES

N

© 2025 Inspire Design Ltd
Report any errors to the designer.

Drawn By: RB
Checked By: AC

Rev No	Revision Description	Date	Ch'kd
P01	FIRST ISSUE	27/06/25	AC
P02	GENERAL UPDATE	09/07/25	AC
P03	BOUNDARY AMENDED	28/08/25	AC
P04	BOUNDARY AMENDED	04/09/25	AC
P05	BOUNDARY AMENDED	22/10/25	AC

Project: TESCO - SHRIPNEY ROAD, BOGNOR REGIS PO22 9ND

Dwg Title: SITE LOCATION PLAN

000000

Region	Job No	Stage	Role	Dwg No	Revision

Inspire No.	Originator	Volume	Level	Type	Role	Number	Stage	Revision

245201-IDL-01-XX-DR-A-P1001 - S3 - P05

Scale: 1:2500 @A3
1:1250 @A1

Date: 07/11/24

10 Ty Nant Court, Morganstown, Cardiff CF15 8LW. T:- 029 2022 7926

inspire design