




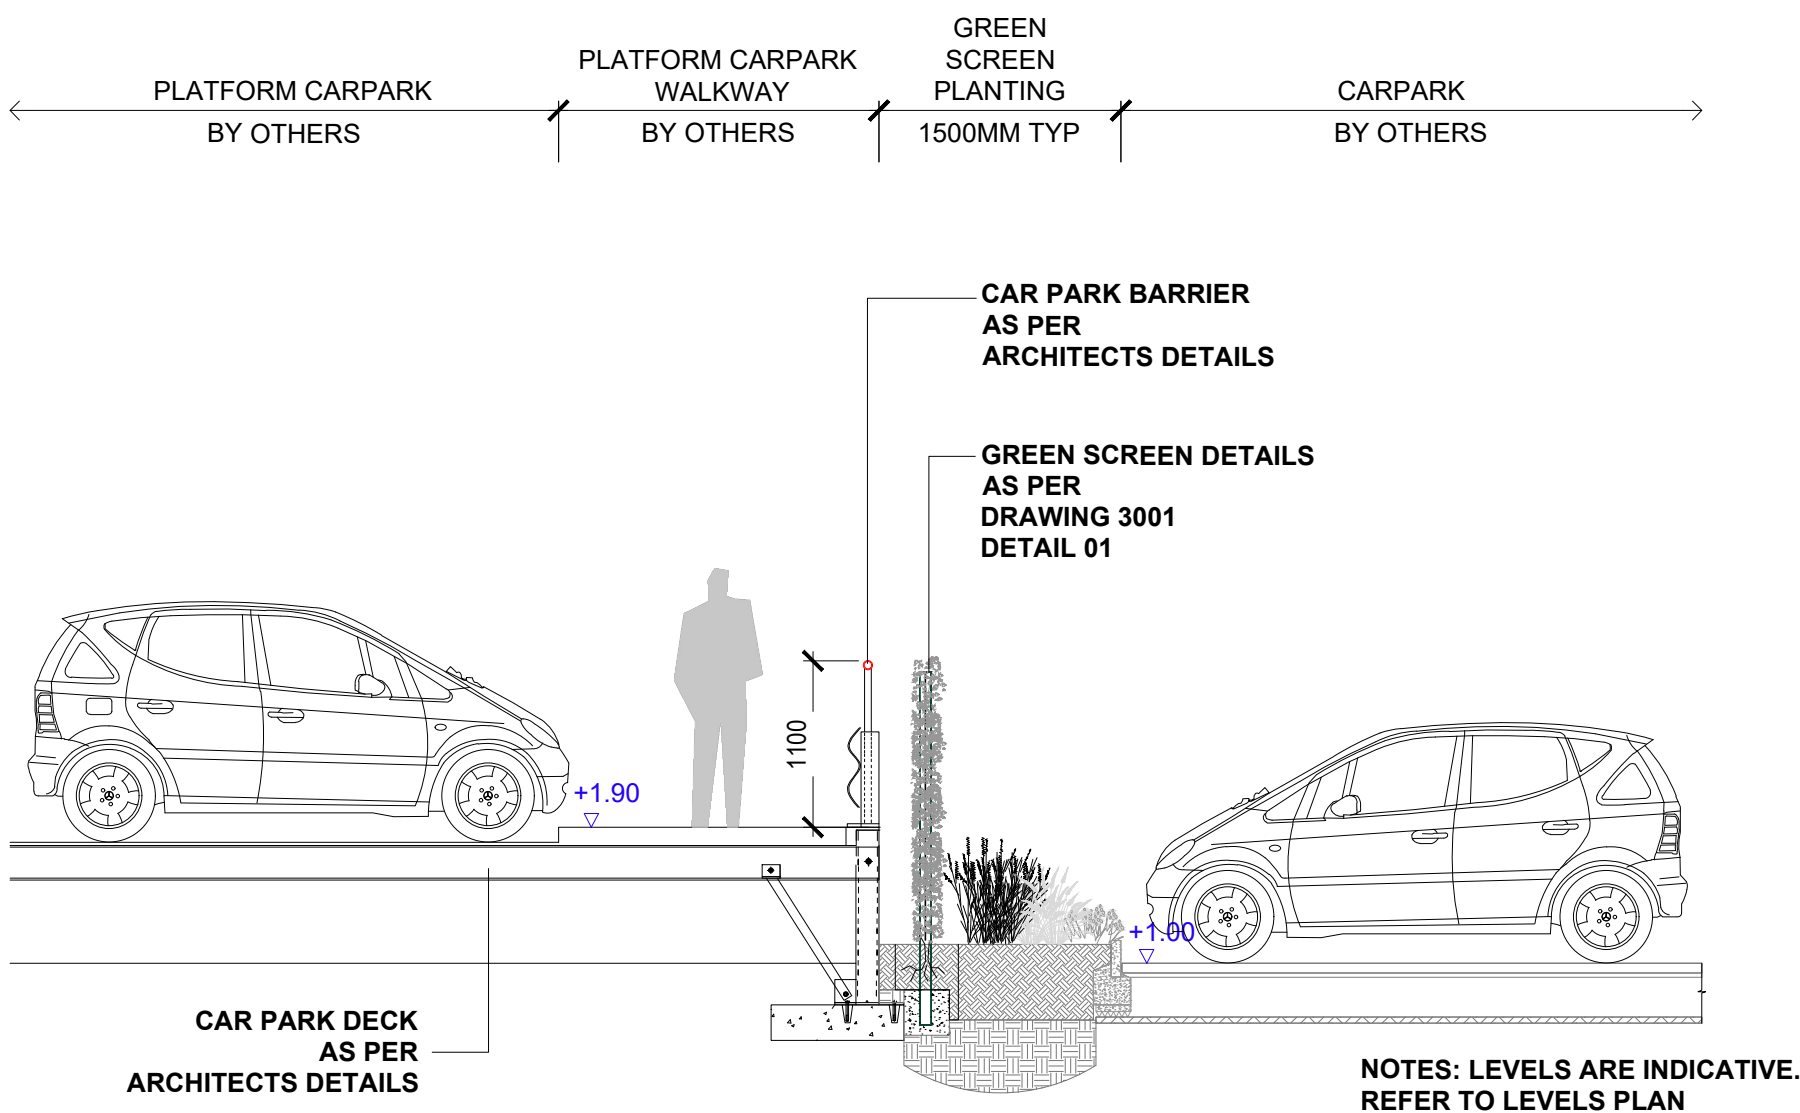


1 Section 01- Car Parking Deck / LS Buffer North
Scale: 1:50

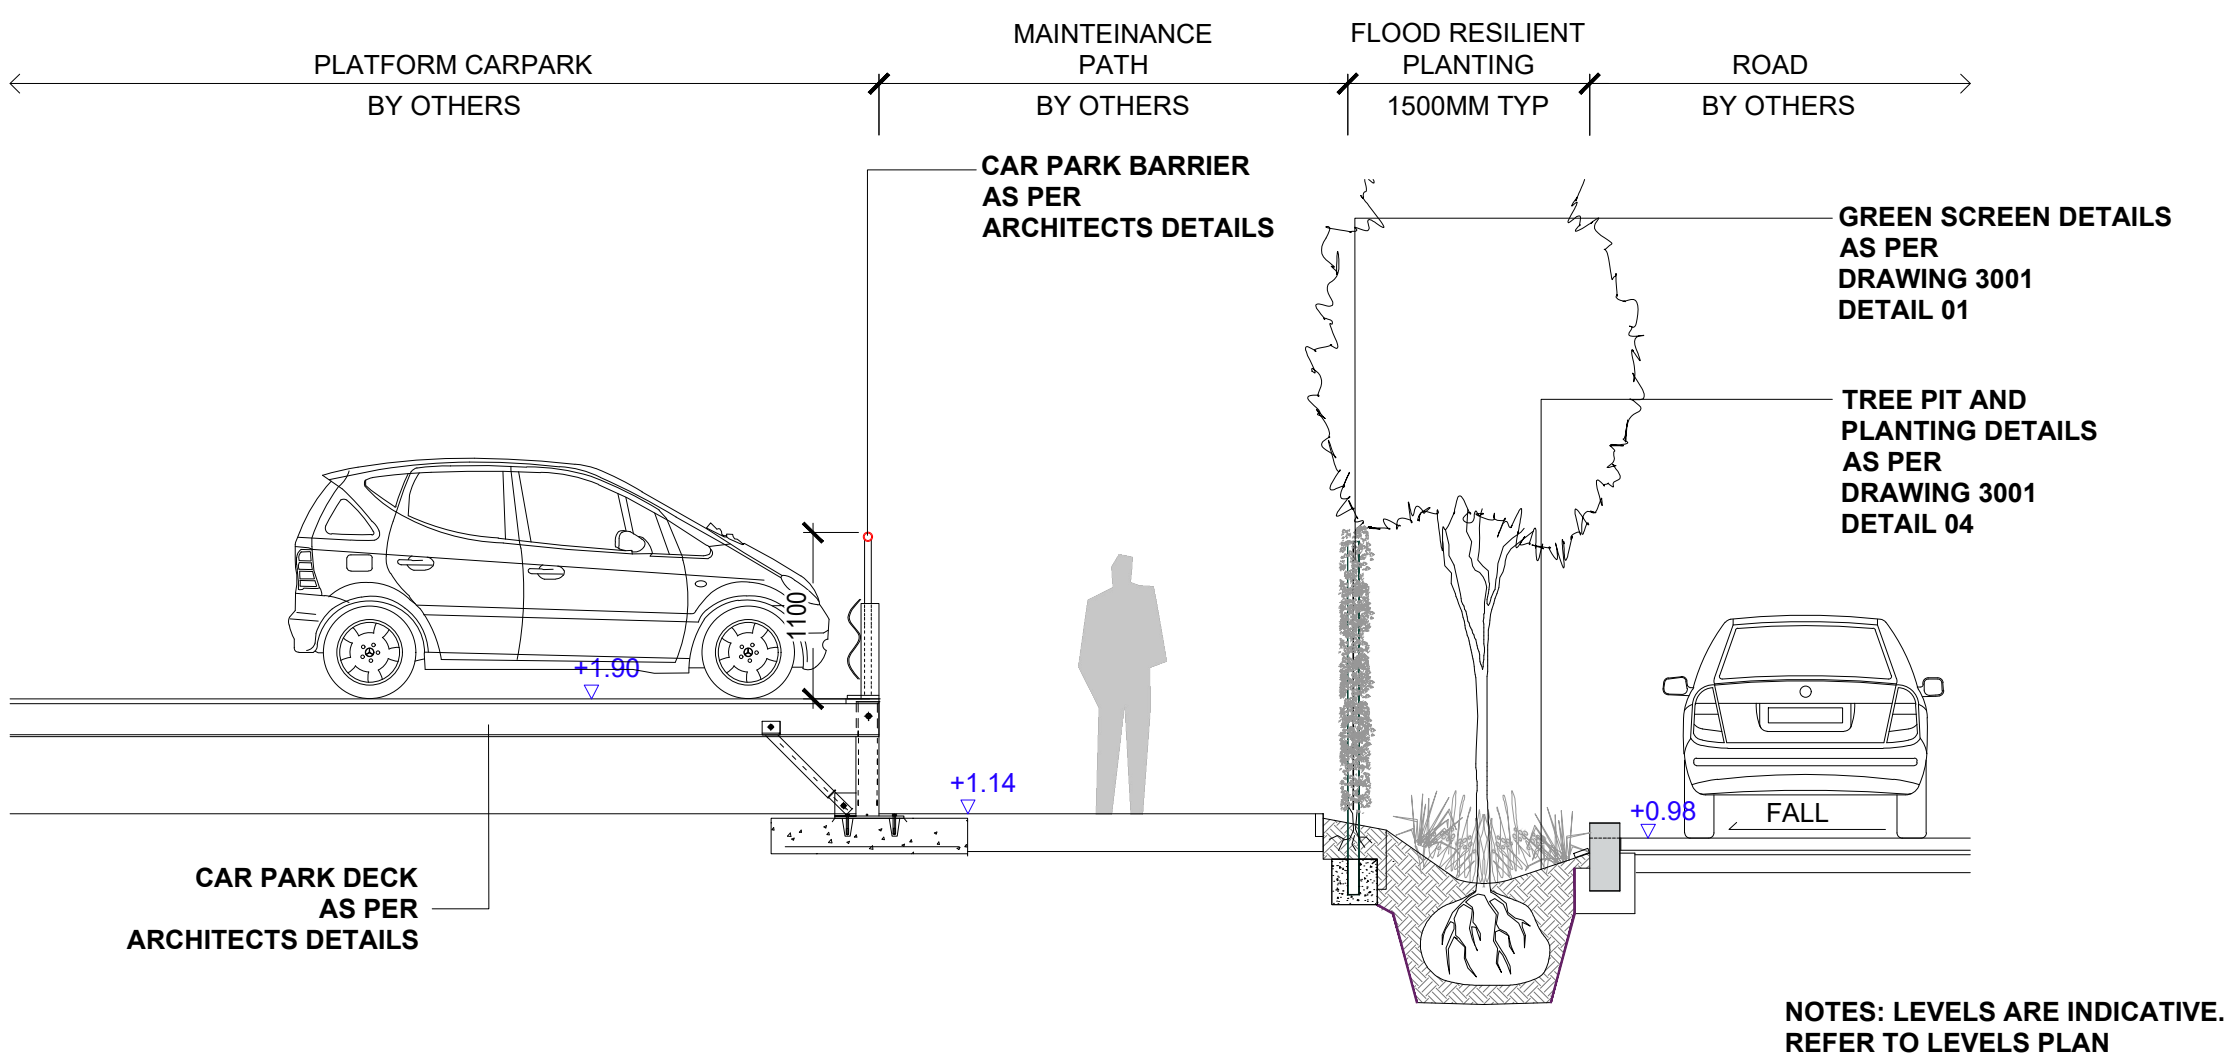

2 Section 02 - Car Parking Deck / LS Buffer East
Scale: 1:50

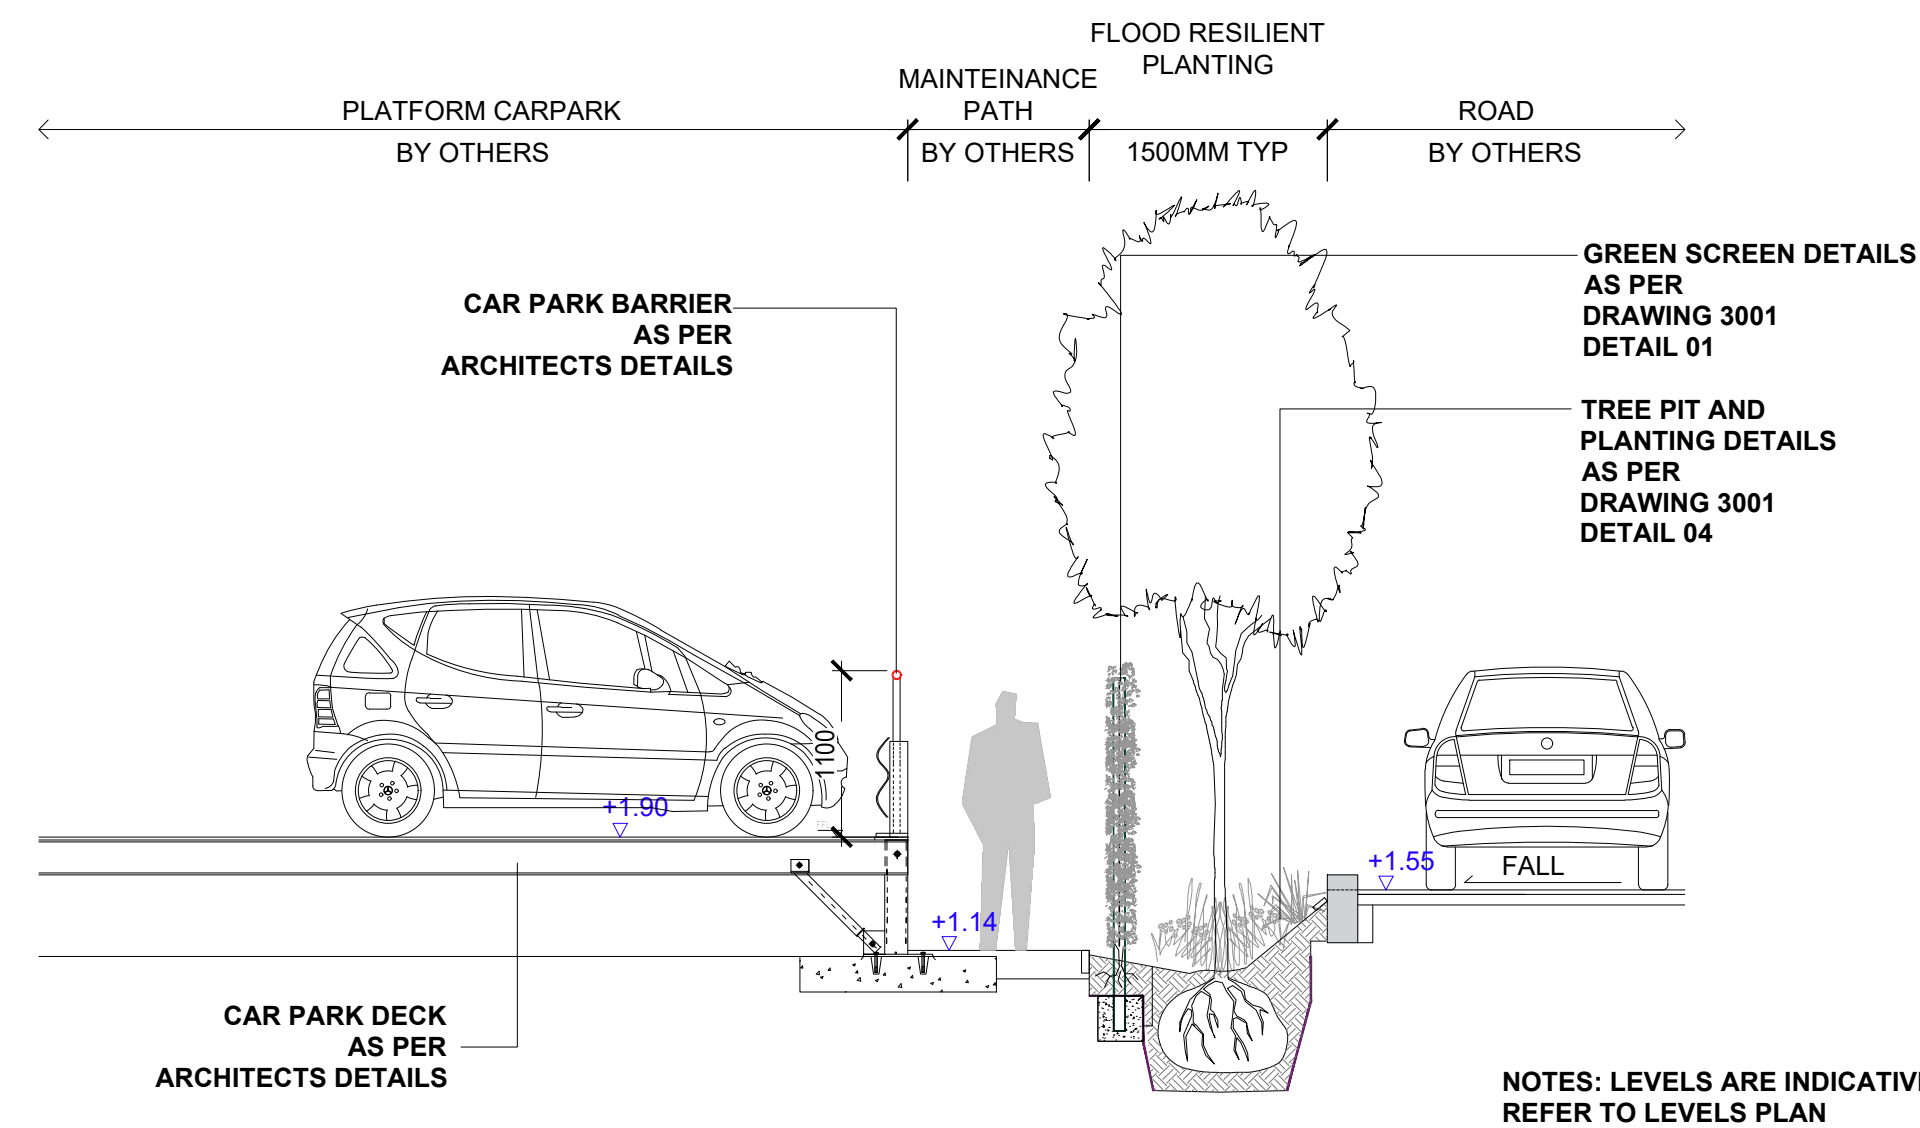

3 Section 03 - Car Parking Deck / LS Buffer South
Scale: 1:50

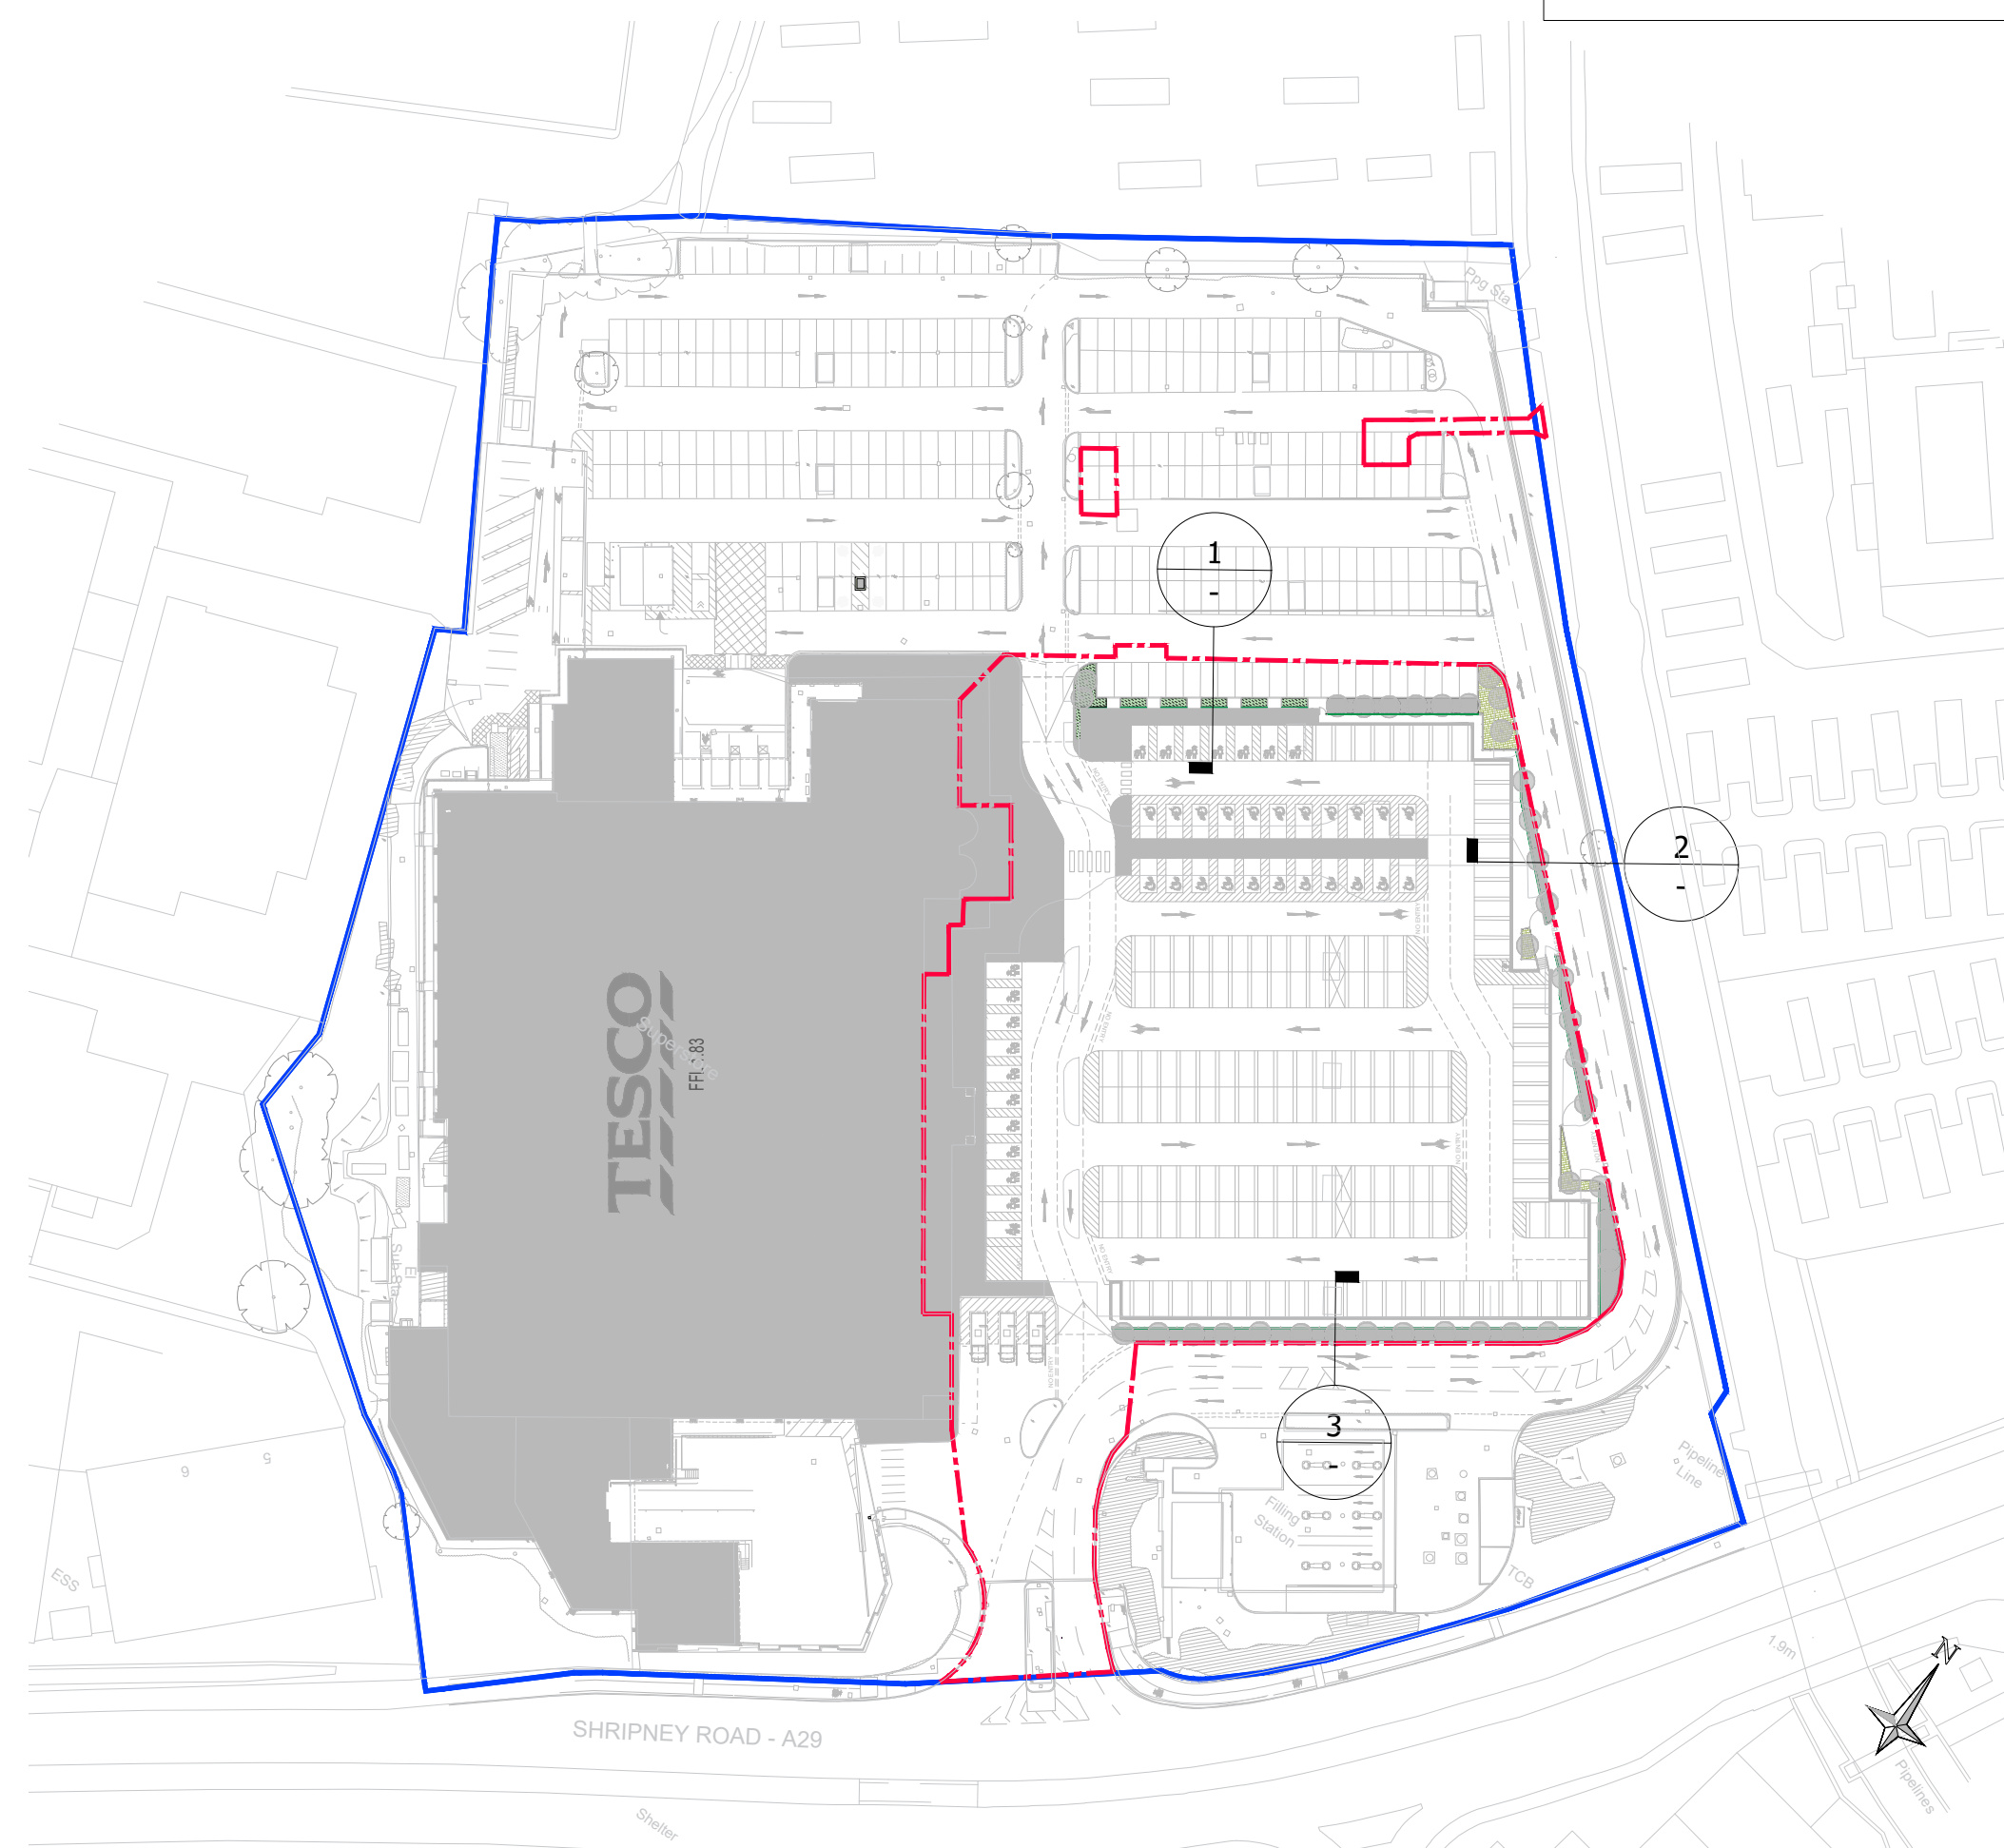

4 Key Plan
Scale: 1:1000

NOTES:

1. Do not scale from this drawing.
2. This drawings must be read in conjunction with all other relevant drawings.
3. This document should not be relied on or used in circumstances other than those for which it was prepared and for which ARCADIS was commissioned. ARCADIS accepts no responsibility for this document to any other party other than the person by whom it was commissioned.
4. Always work to noted dimensions. All dimensions are in millimeters unless otherwise stated.
5. The dimensions of all materials must be checked on site before being laid out.
6. This drawing must be read with the relevant specifications clauses and detail drawings.

Rev	Date	Description	Prod.	Chk.	Rev.	App.
5	09-12-25	Final	JL	CB	BF	BF
4	19-11-25	Final	JL	CB	BF	BF
3	27-10-25	Draft	JL	BF	BF	-
2	02-10-25	Draft	JL	BF	BF	-
1	12-09-25	Draft	JL	BF	BF	-
0	29-08-25	Draft	JL	BF	BF	-



Project:

TESCO -BOGNOR (2102)
DECKED CAR PARK FLOOD RISK
MITIGATION SCHEME

Site	Client
TESCO SUPERSTORE, SHRIPNEY ROAD, BOGNOR REGIS, PO22 9ND	TESCO STORES LTD



Registered office: 80 Fenchurch Street, London EC3M 4BY
Coordinating office: 80 Fenchurch Street, London EC3M 4BY
Tel: 44 (0)20 7812 2000

www.arcadis.com

© Copyright reserved

Drawing Title:

LANDSCAPE SECTION DETAILS

Designed: JL	Signed: JL	Date: 09-12-25
Produced: JL	Signed: JL	Date: 09-12-25
Checked: CB	Signed: CB	Date: 09-12-25
Reviewed: BF	Signed: BF	Date: 09-12-25
Approved: BF	Signed: BF	Date: 09-12-25

Design Stage:	PRELIMINARY
Original Size: A1	Grid: GRID
Status Code: FINAL	Scale: 1:500
Status Description:	Project Number: 30268440

Security Classification:	FINAL
	NA

Drawing Number:	Revision:
30268440-ARC-P01-XX-DR-LA-00007	5