


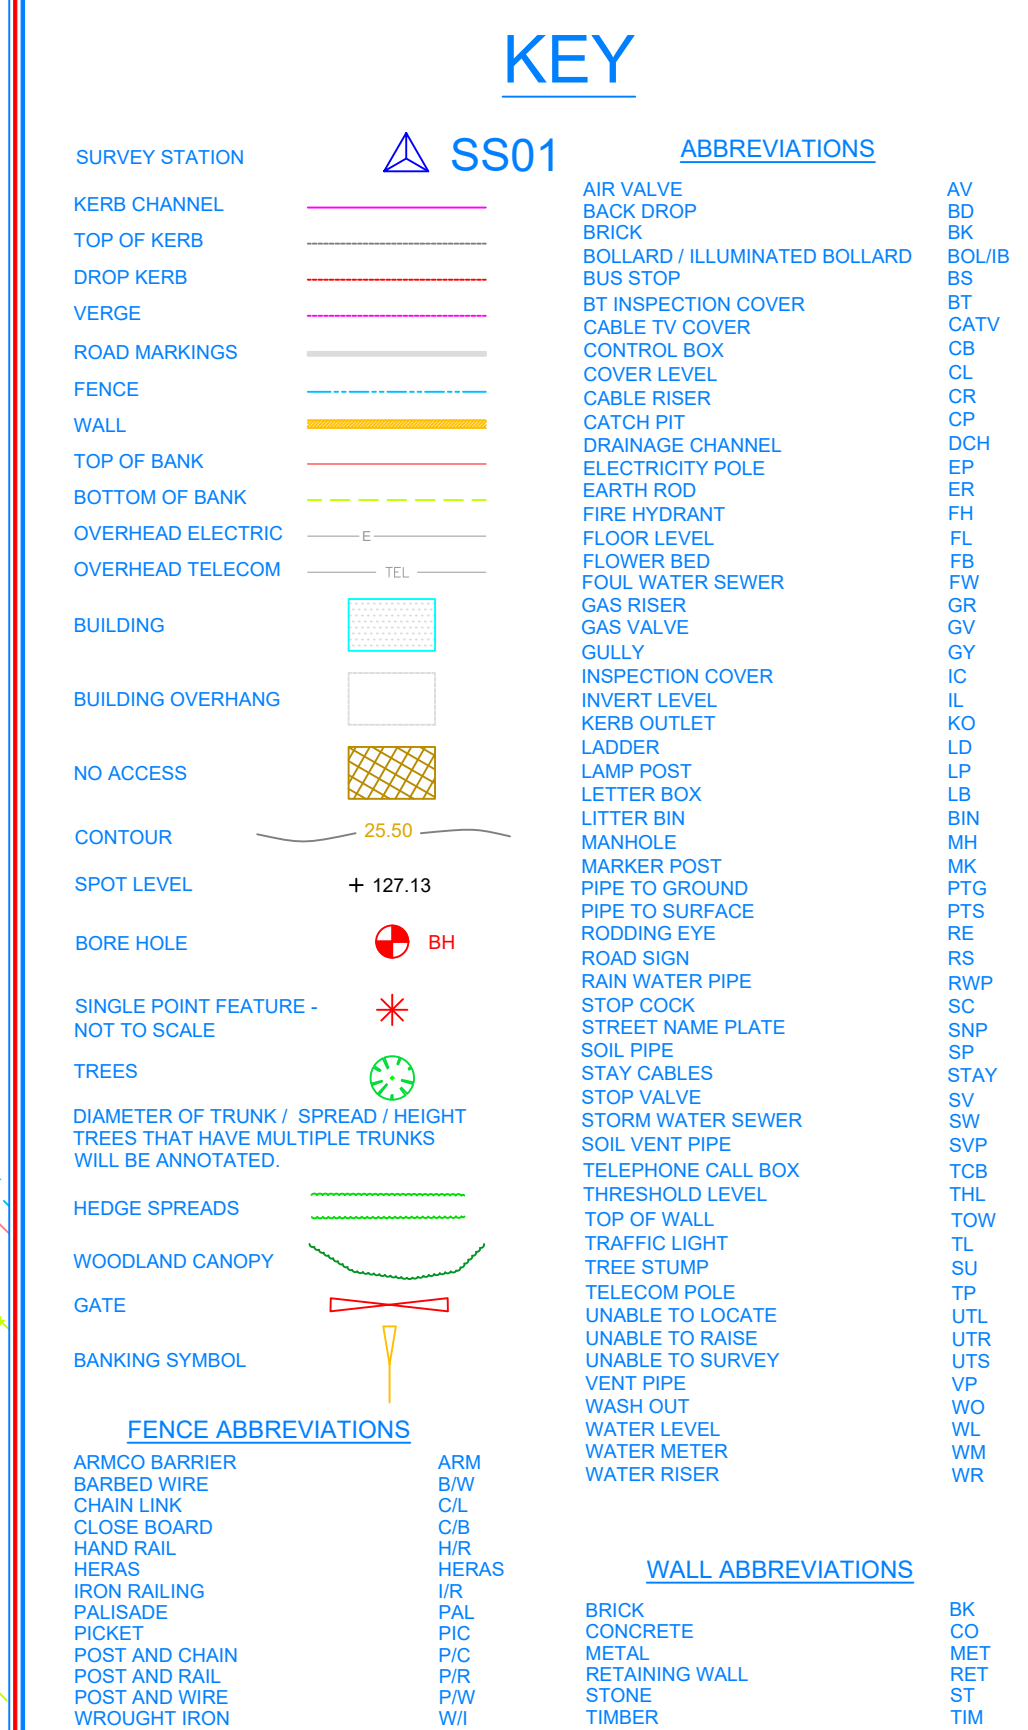
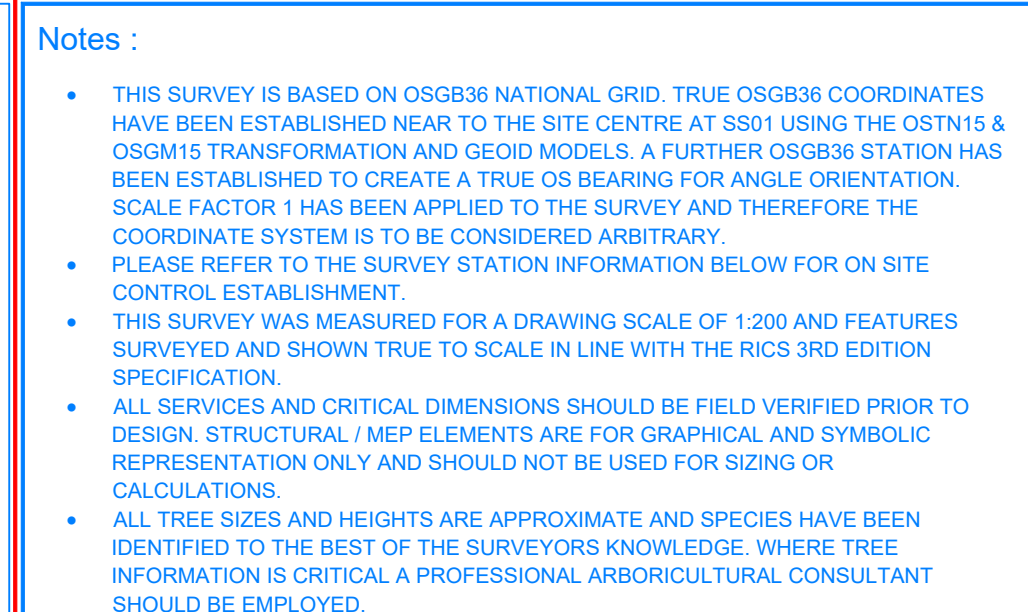
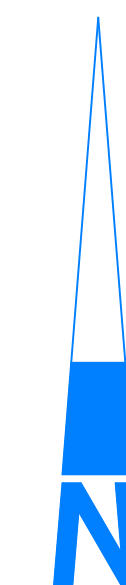
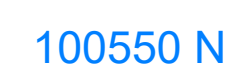


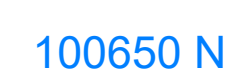

Coordinate Table				
Station	Description	Easting	Northing	Level
S501	ROAD NAIL	400891.986	10086.238	1.084
S502	ROAD NAIL	400816.754	10065.600	1.139
S503	ROAD NAIL	400934.190	10063.614	1.134
S504	ROAD NAIL	400878.033	10064.031	1.106
S505	ROAD NAIL	400904.911	10063.696	1.177
S506	ROAD NAIL	400966.072	10056.524	1.066
S507	TIMBER STAKE & NAIL	400944.677	10067.025	1.017
S508	ROAD NAIL	400848.372	10068.238	1.084
S509A	ROAD NAIL	400904.258	10048.995	2.541
S509B	ROAD NAIL	400974.322	10063.706	1.181
S509C	ROAD NAIL	400777.118	10051.192	1.049
S509D	ROAD NAIL	400778.771	10053.849	1.087
S509E	ROAD NAIL	400778.105	10053.849	1.306
S509F	TIMBER STAKE & NAIL	400778.105	10053.849	2.541
S509G	ROAD NAIL	400819.025	10042.480	1.607
S509H	ROAD NAIL	400803.108	10046.387	1.629
S509I	TIMBER STAKE & NAIL	400803.108	10046.387	2.541

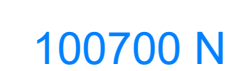

Drawing Revision		
No	Date	Description
R0	08/01/25	First Revision Topographic Survey
R1	13/02/25	First Revision Topographic Survey
R2		
R3		
R4		

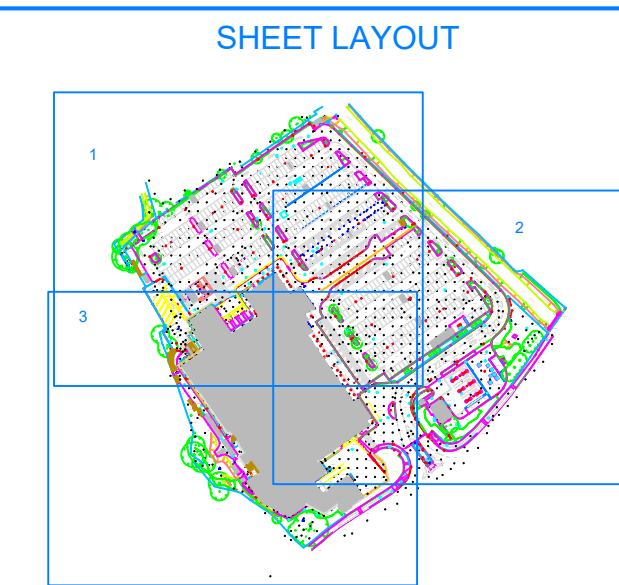

Uplands

Tesco Bognor Regis
Bognor Regis
PO22 9ND

Topographical Survey				
Scale 1:200	Sheet Size A0	Sheet: 1 of 3	Also See:	
		Drawing Date: 18/02/25	CCTV	
Project Number: 13692	Rev: R1	Surveyed By: CR/SD	Checked By:	
		Drawn By: CR/DW	SD	

