
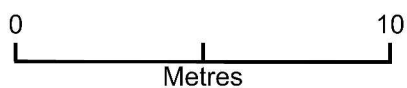


81 Orchard Way

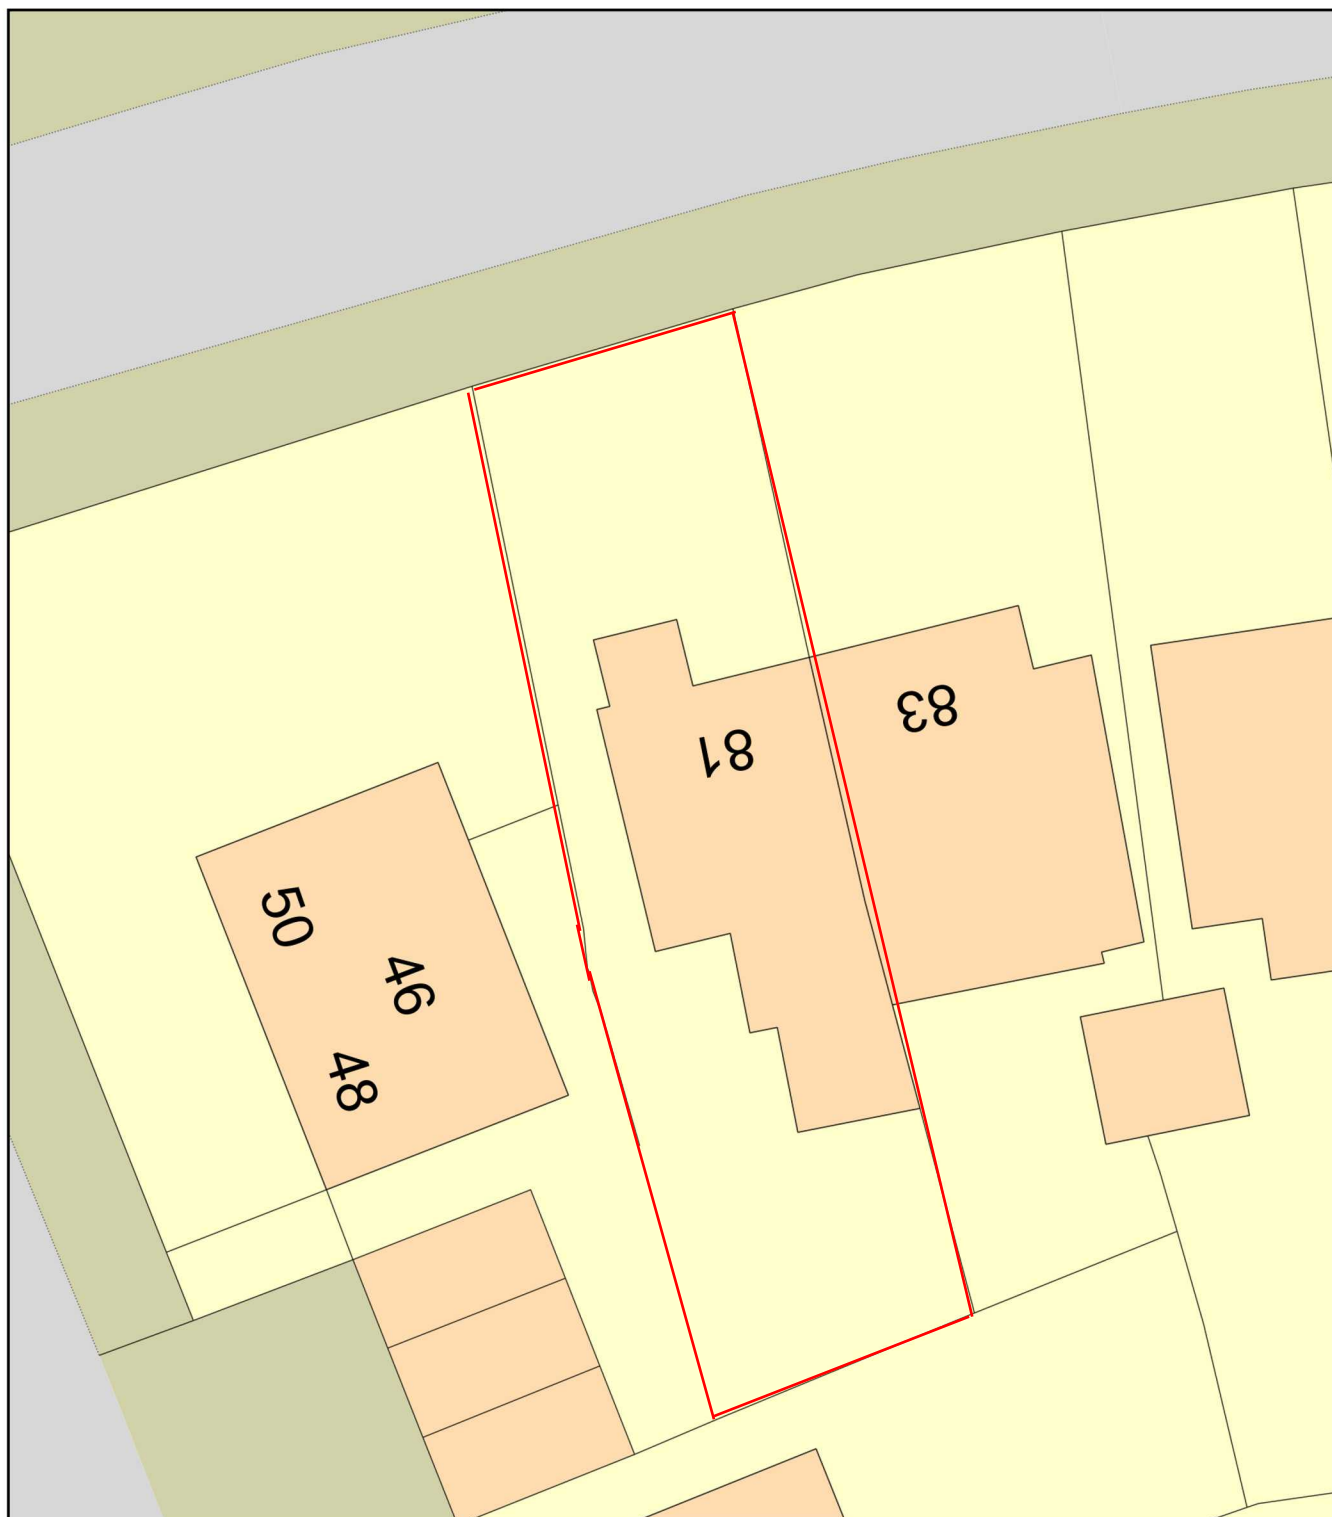

Plan Produced for: Arun District Council

Date Produced: 01 Nov 2020

Plan Reference Number: TQRQM20306180845535

Scale: 1:200 @ A4