



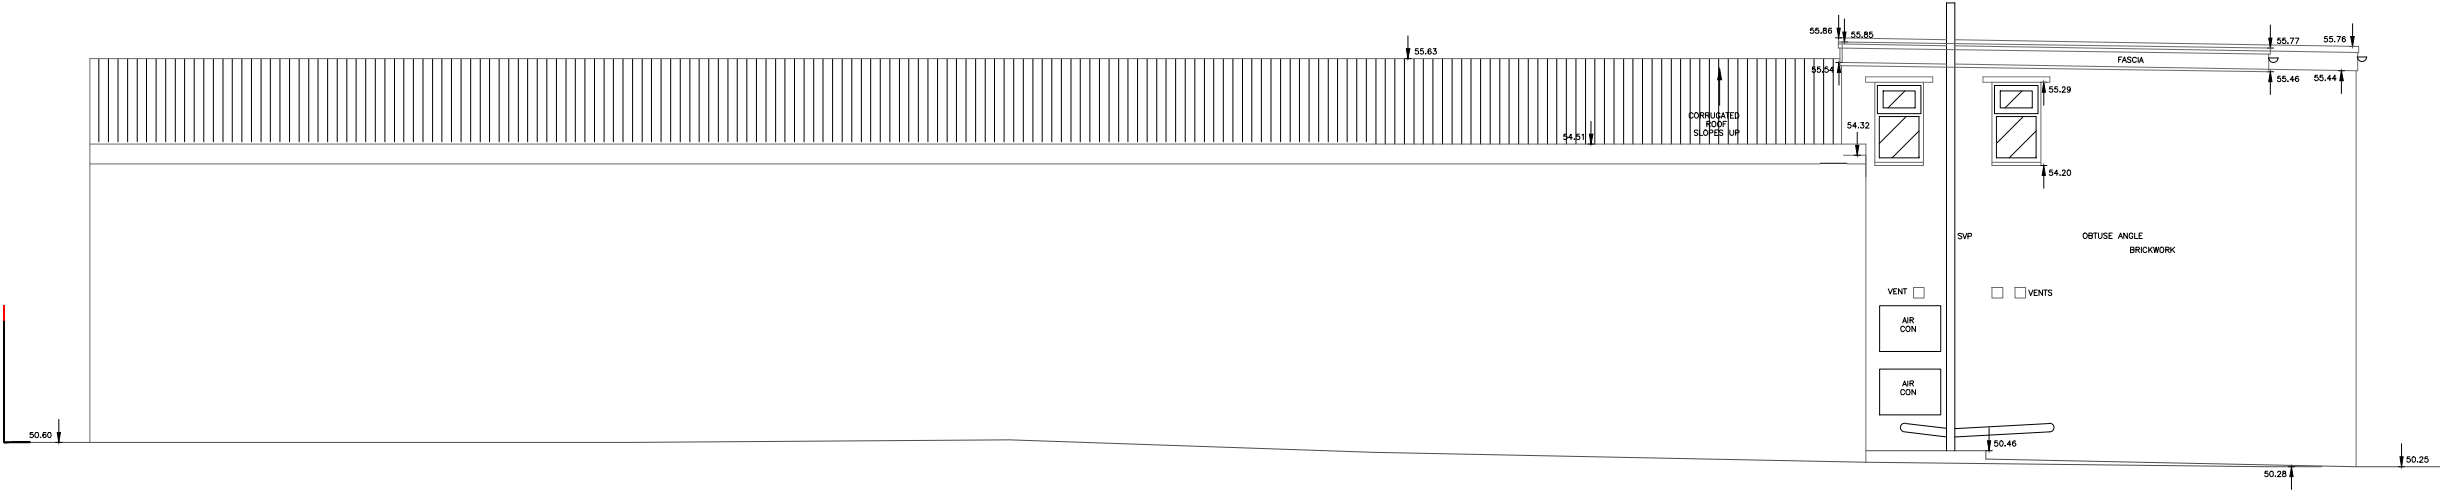

Elevation 4

DATUM 49.00m Above Arbitrary Datum

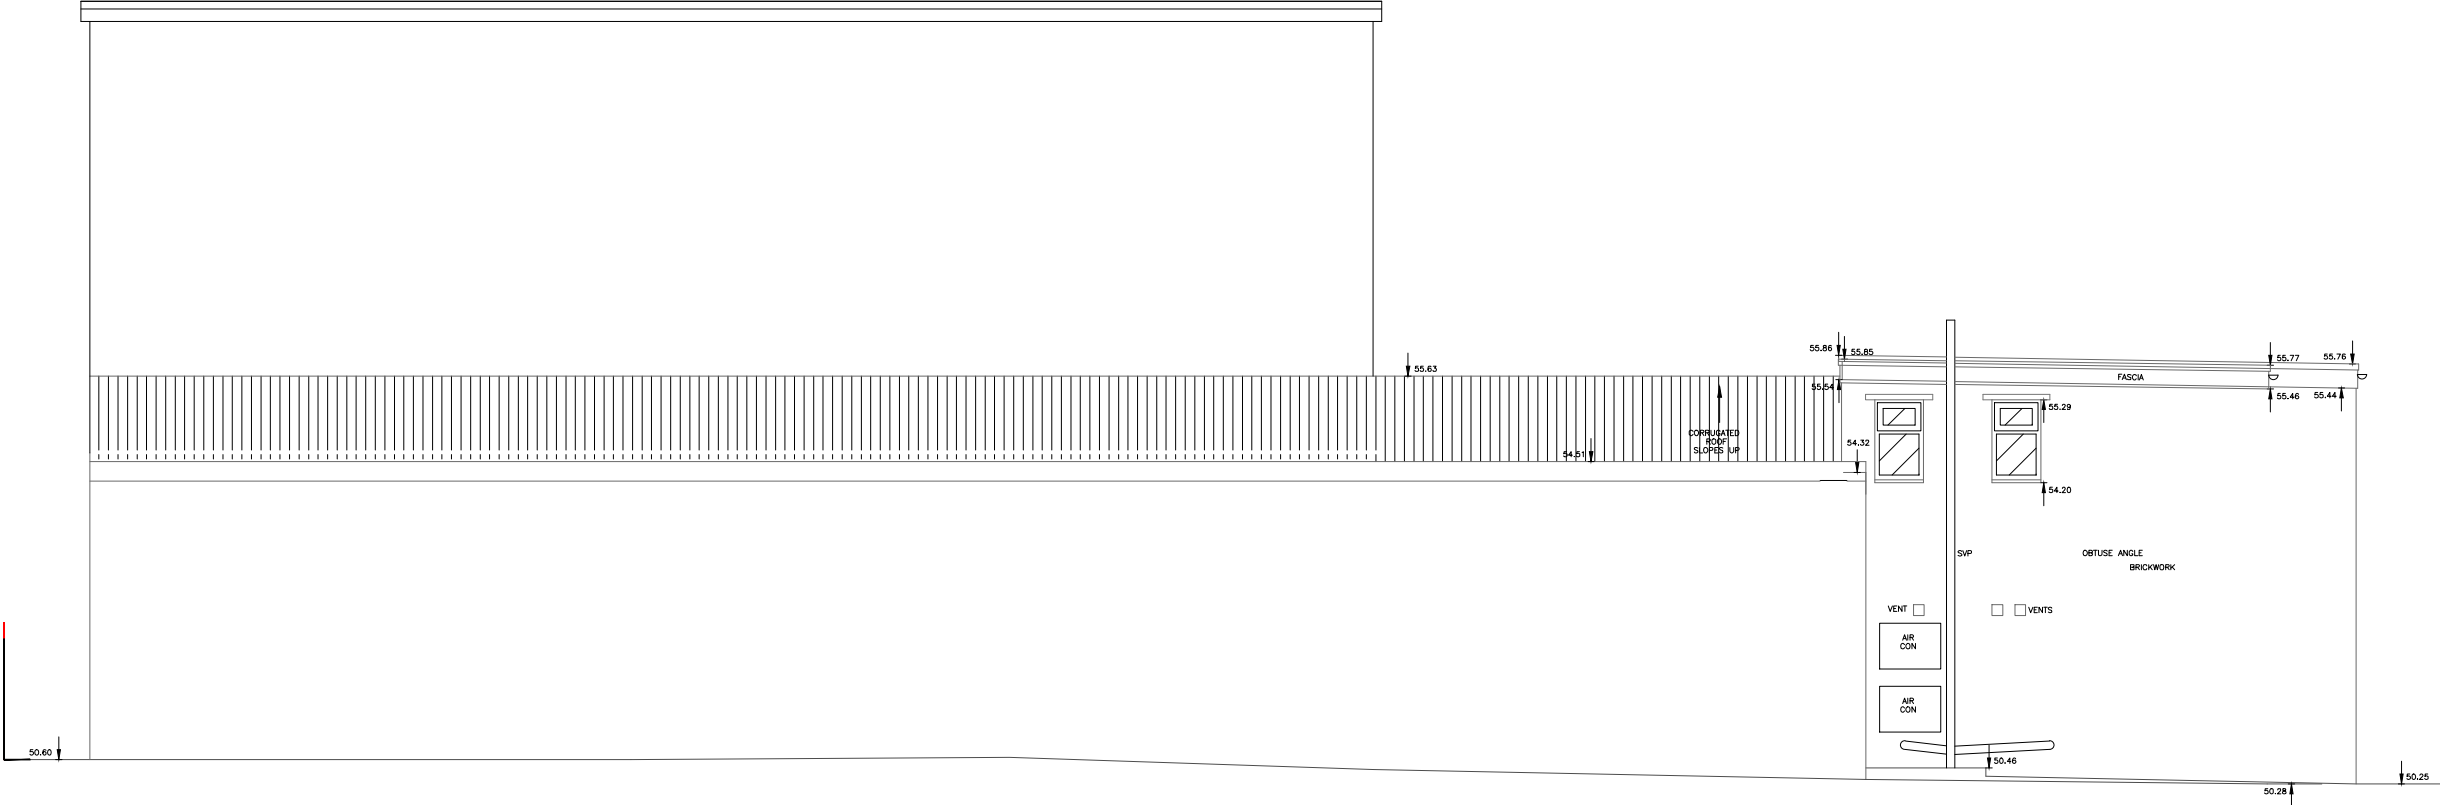

Elevation 4

REVISIONS	DATE	INITIAL

HomeZone

Architectural Services
27 The Avenue
Liphook
Hants GU30 7QD
07780 823131

PROJECT
Ground & First Floor Extension
@ Unit 5 Dickinson Place
Bognor Regis. PO22 9QU

CLIENT
S NAPTHINE

DRAWING
Proposed & Existing Side Elevation

SCALE	DATE	DRAWN	CHECKED
1:100 @ A3	10/21	gj	

DRAWING NO.	REV
0802 - SK-06	B

CAD NO. C:\ACTION\HZ\0801\DRAWINGS