ARUN DISTRICT COUNCIL BR/225/10/

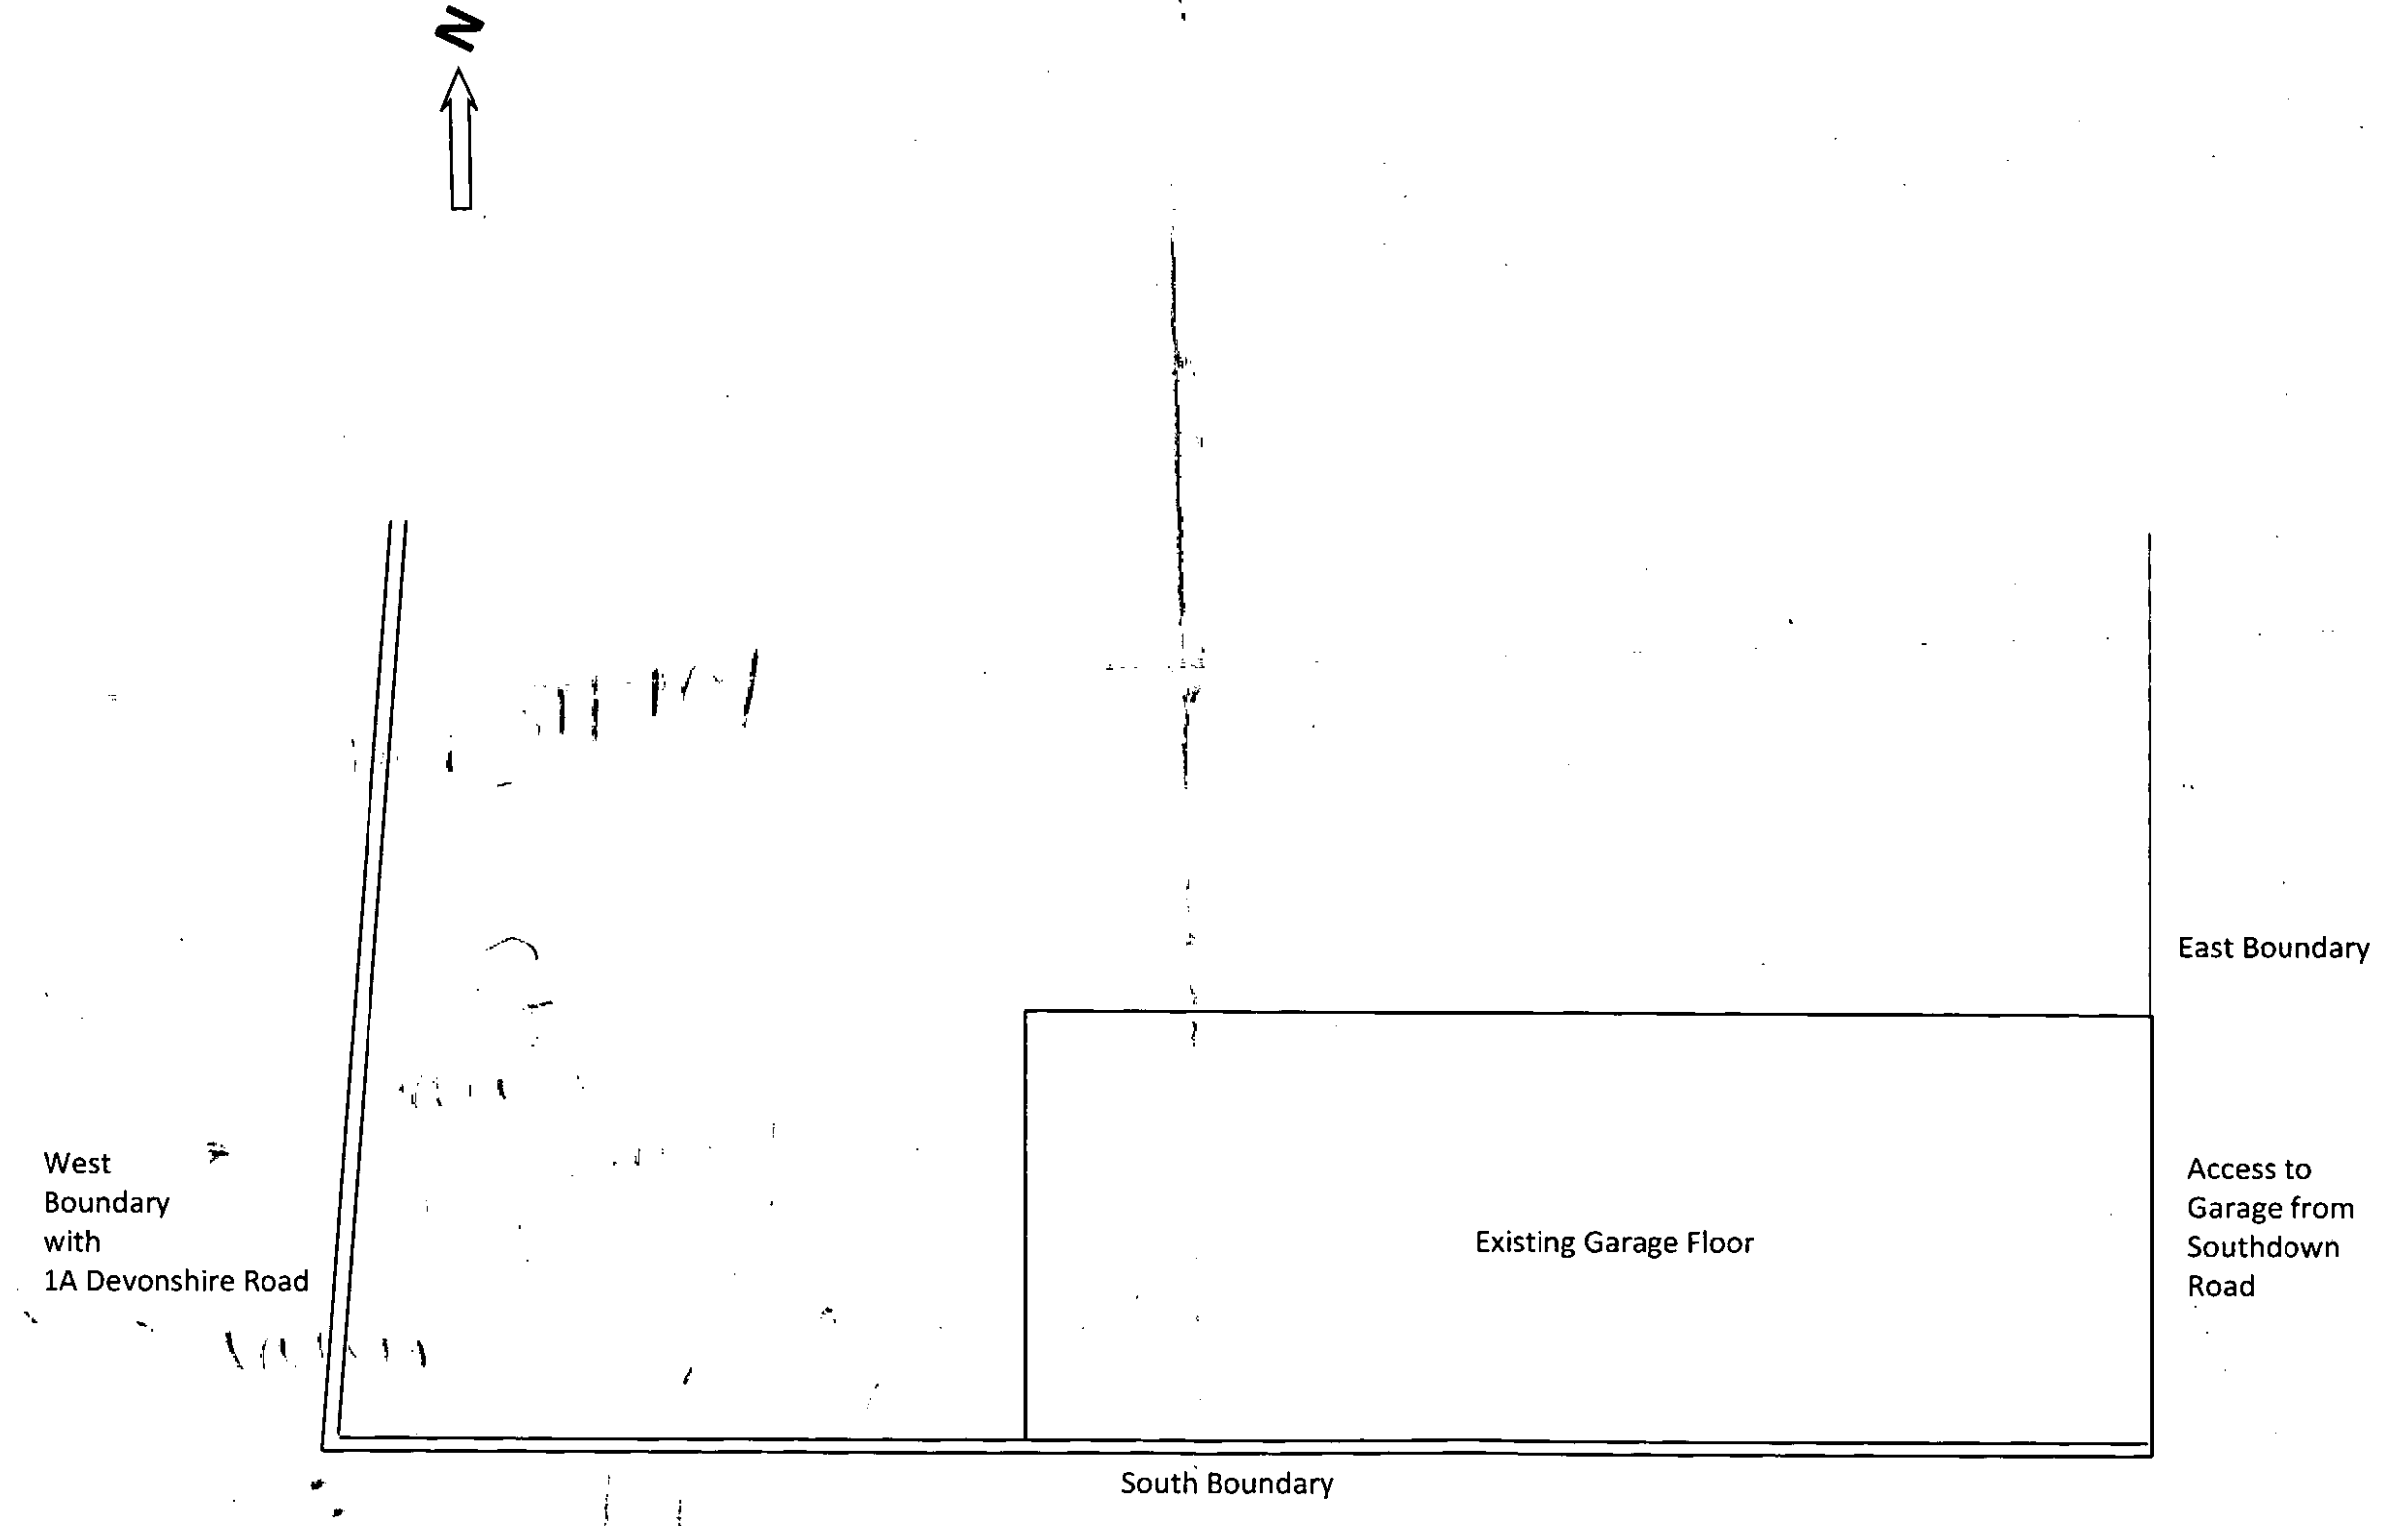


# EXISTING GARAGE FLOOR PLAN

Scale: 1/50 at A3

2 Southdown Road, Bognor Regis PO21 2JS